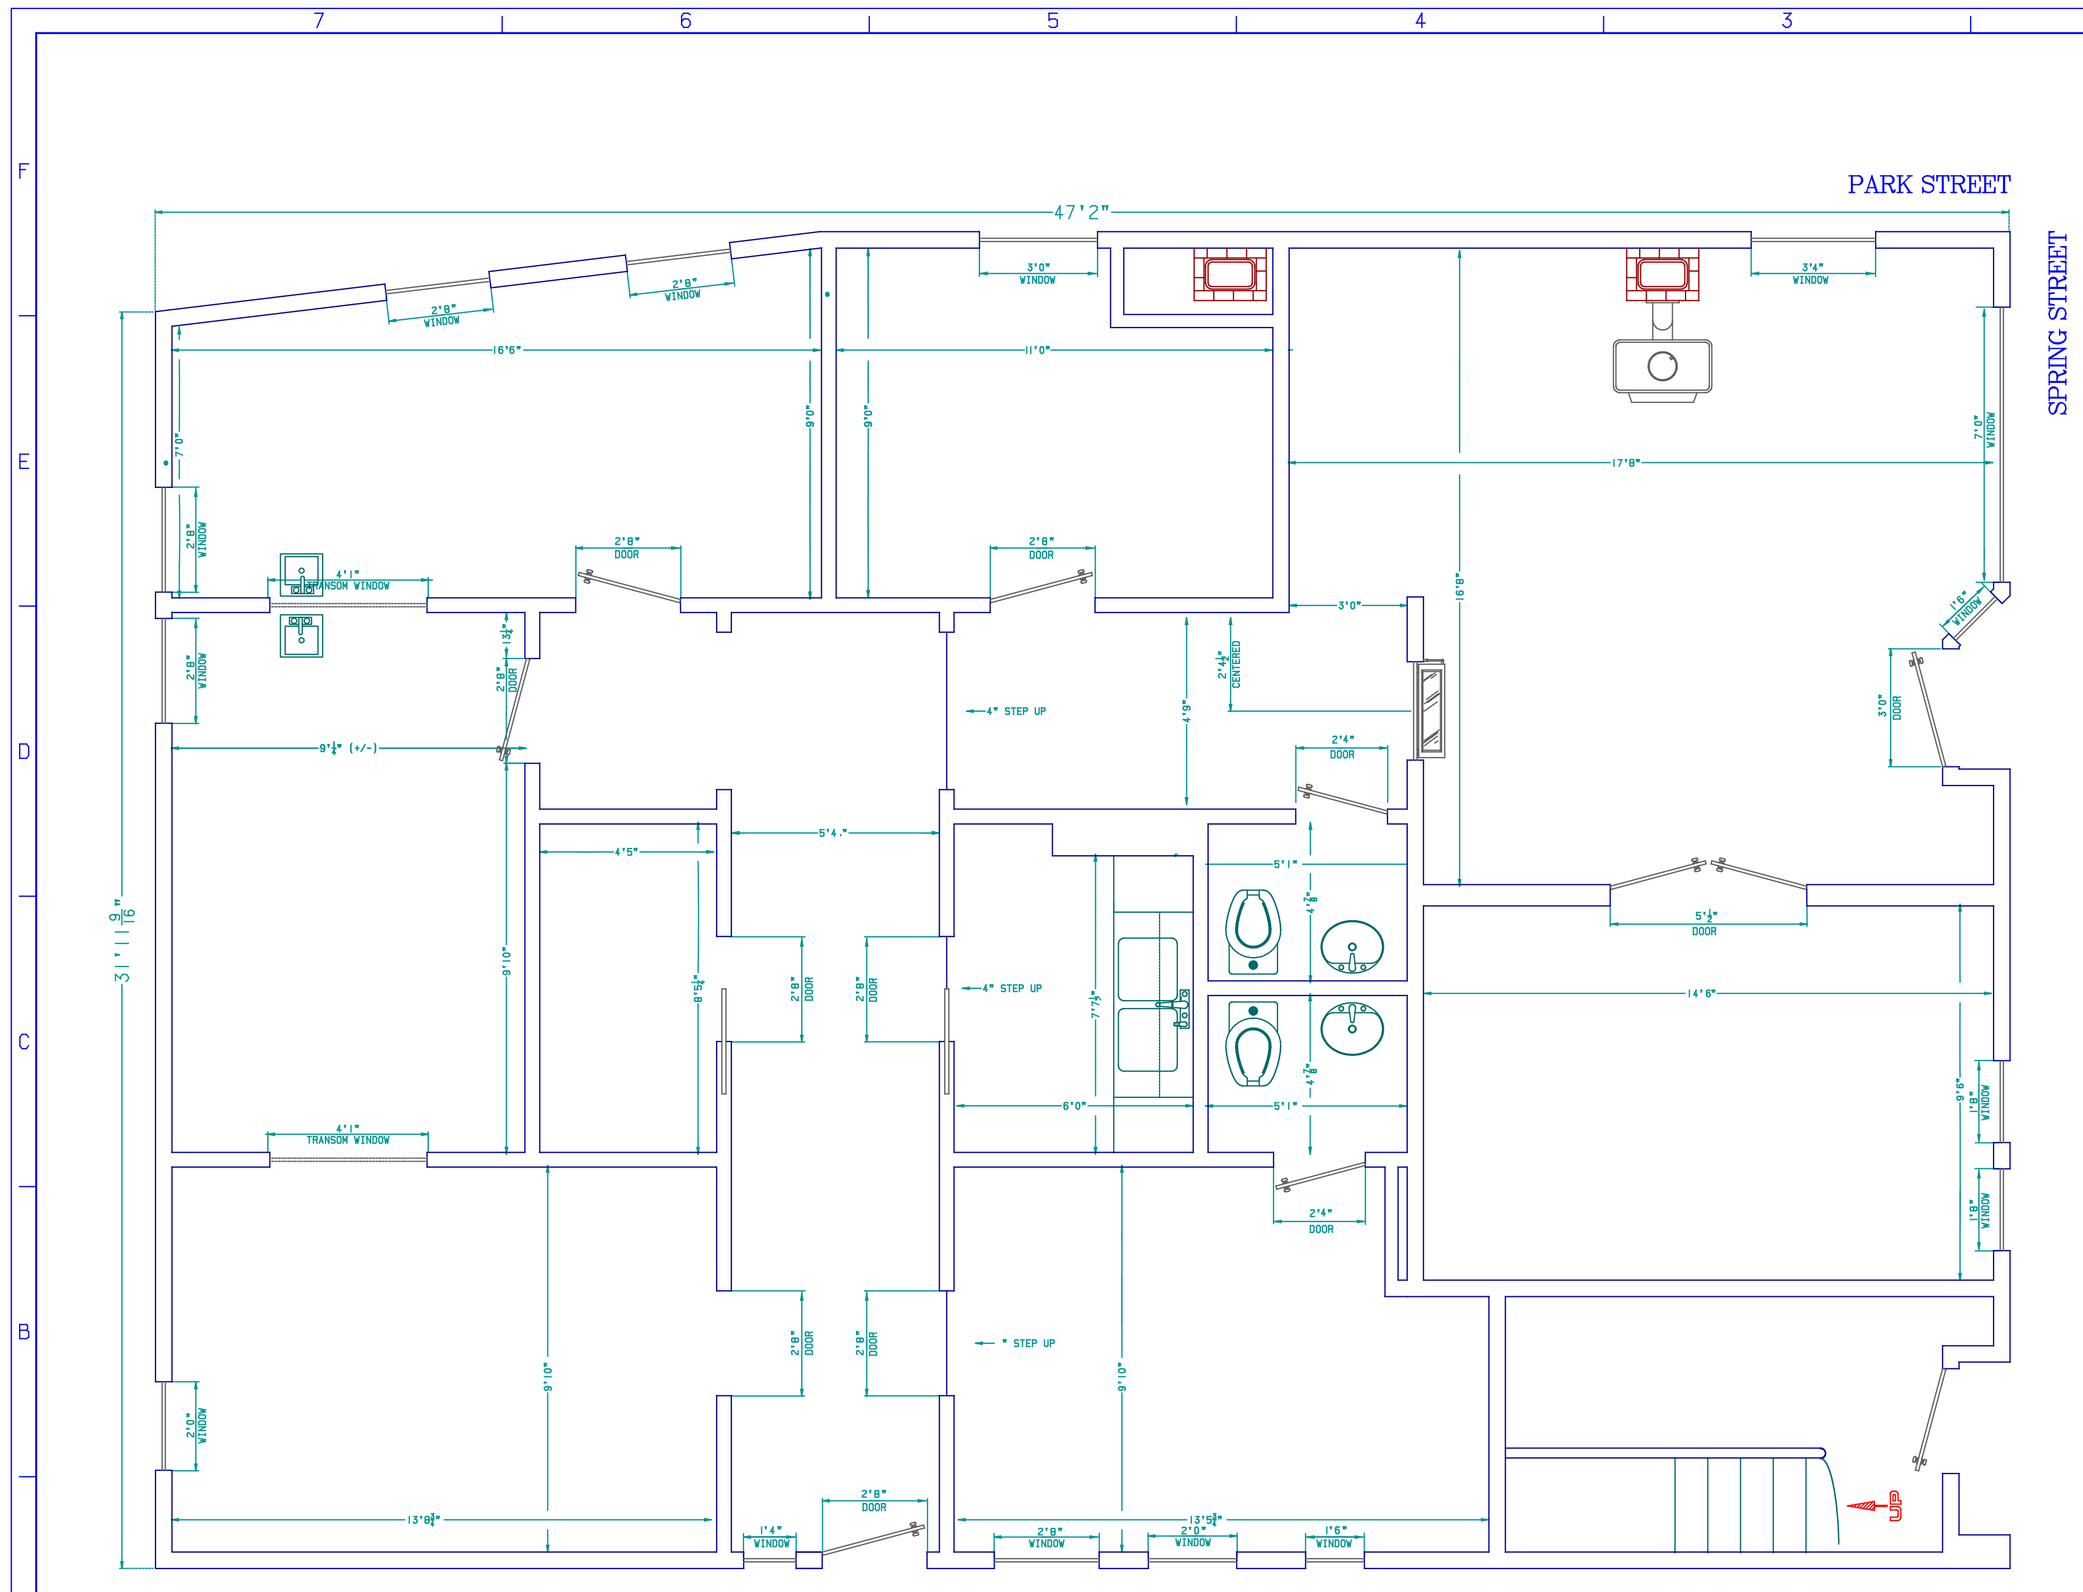

FLOOR PLAN

PLAN VIEW
SCALE @ 1/2" = 1'0" (CAD ONLY)
PLOT @ 1/4" = 1'0"

REVISIONS

DATE	NUMBER	BY WHOM	LINE ITEM - DESCRIPTION
	0		

REFERENCES

DRAWING NUMBER	DRAWING TITLE

GENERAL NOTES

DATE	LINE ITEM - DESCRIPTION

BILL OF MATERIALS

PART	QTY	DESCRIPTION	REMARKS
	0		

This drawing, design concept and specifications are the joint property of CT MARINE & TOWNSEND HOUSE DESIGN
and are furnished as a contractual basis with an expressed understanding that they are not to be used in whole or in part for construction, bid, fabrication, etc. Unauthorized, nor used to the detriment of said firms without written permission. The recipient further agrees not to disclose these documents to any other parties without first obtaining written permission from both of the said firms. The protector and professional liability in use of CT MARINE & TOWNSEND HOUSE DESIGN is limited to the cost to the client to produce the drawing(s) and accompanying engineering data. No inferred ISSUE supposition.

DESIGNED BY:	ABS / USCG, BUREAU APPROVAL STAMP & COMMENTS
TND/CTM	
DRAWN BY:	
TND	
CHECKED BY:	
CTM	
DATE:	
05/11/04	
REVISION:	
0	
SCALE:	
1/2"=1'0"	

CT MARINE
NAVAL ARCHITECTS
MARINE ENGINEERS

PROJECT:
132-134 SPRING STREET • PORTLAND, ME
TOWNSEND & TOWNSEND, INC.

TITLE:
TOWNSEND REAL ESTATE
FLOOR & FURNITURE PLAN

DRAWING NO.
04-1500-11

©