797.0100
JOHN

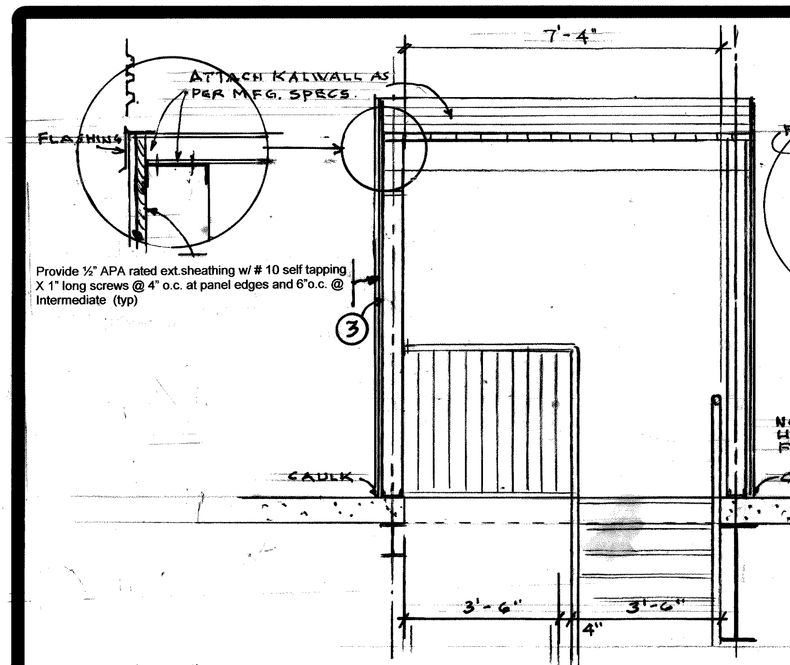

SECTION "A" 1/2"=1'-0"

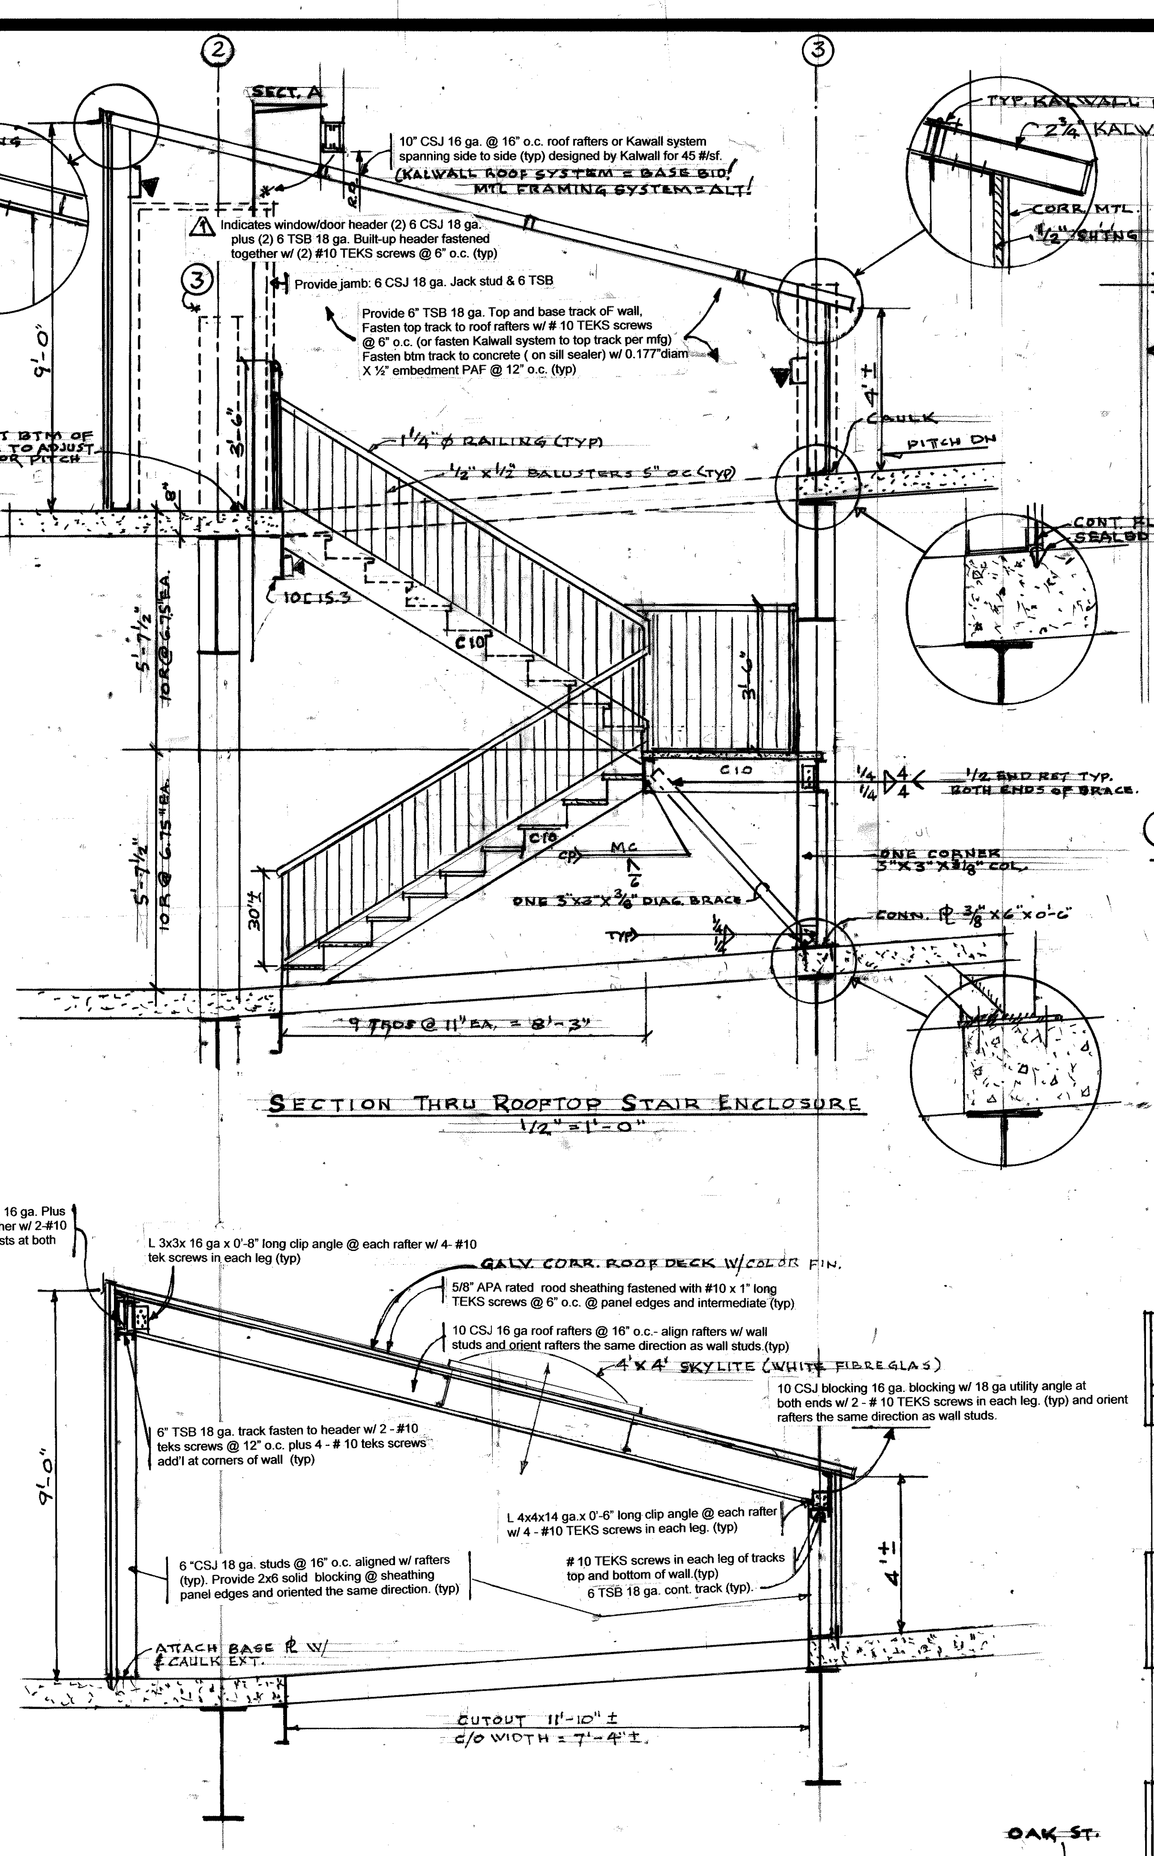

SECTION THRU ROOFTOP STAIR ENCLOSURE
1/2"=1'-0"

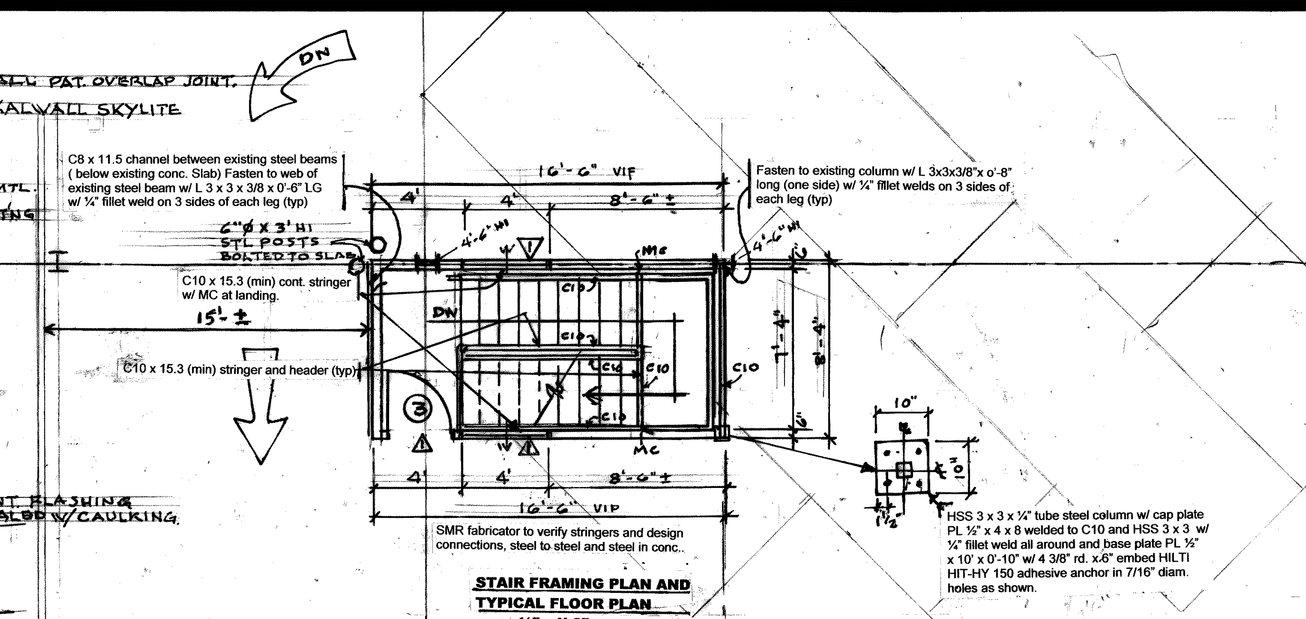

SMR fabricator to verify stringers and design connections, steel to steel and steel in conc..

STAIR FRAMING PLAN AND TYPICAL FLOOR PLAN
¼"= 1'-0"

DN

DN

DN

TOP FLOOR PLAN ~ 1/4"=1'-0"

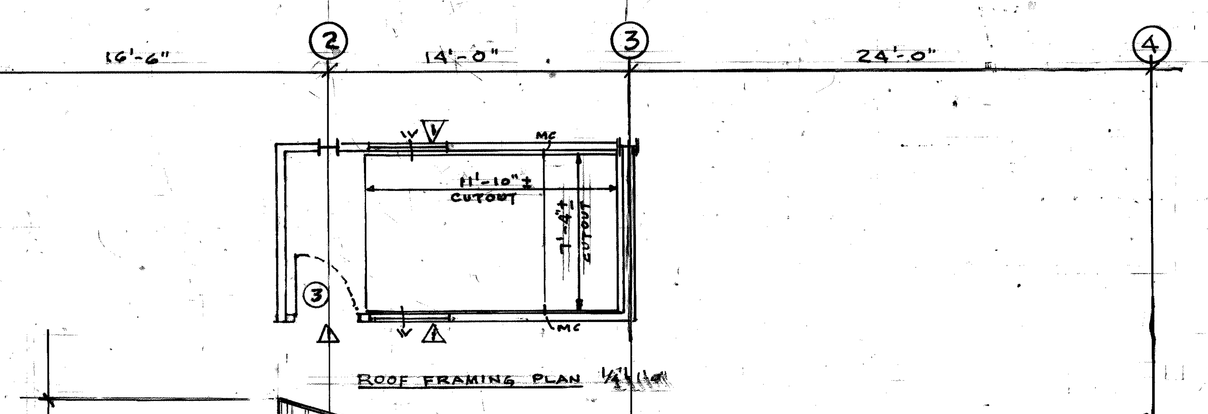

ROOF FRAMING PLAN 1/4"=1'-0"

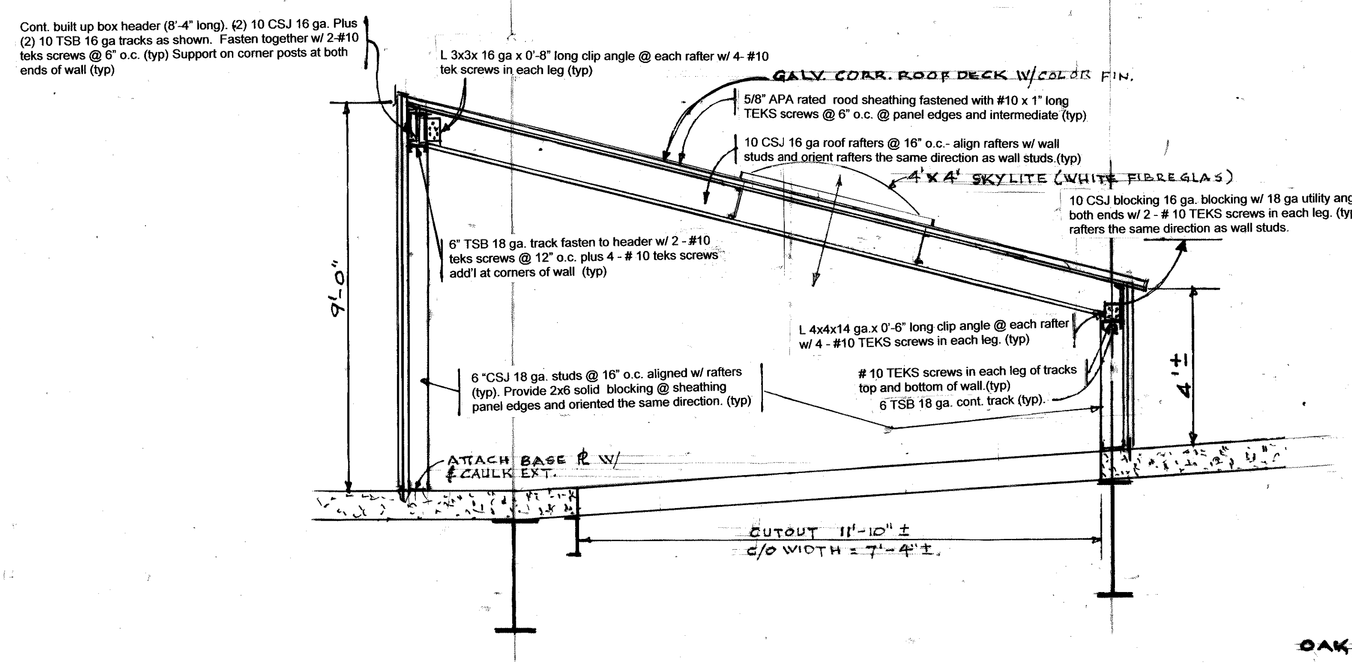

ALTERNATE ROOF FRAMING SECTION ~ 1/2"=1'-0"

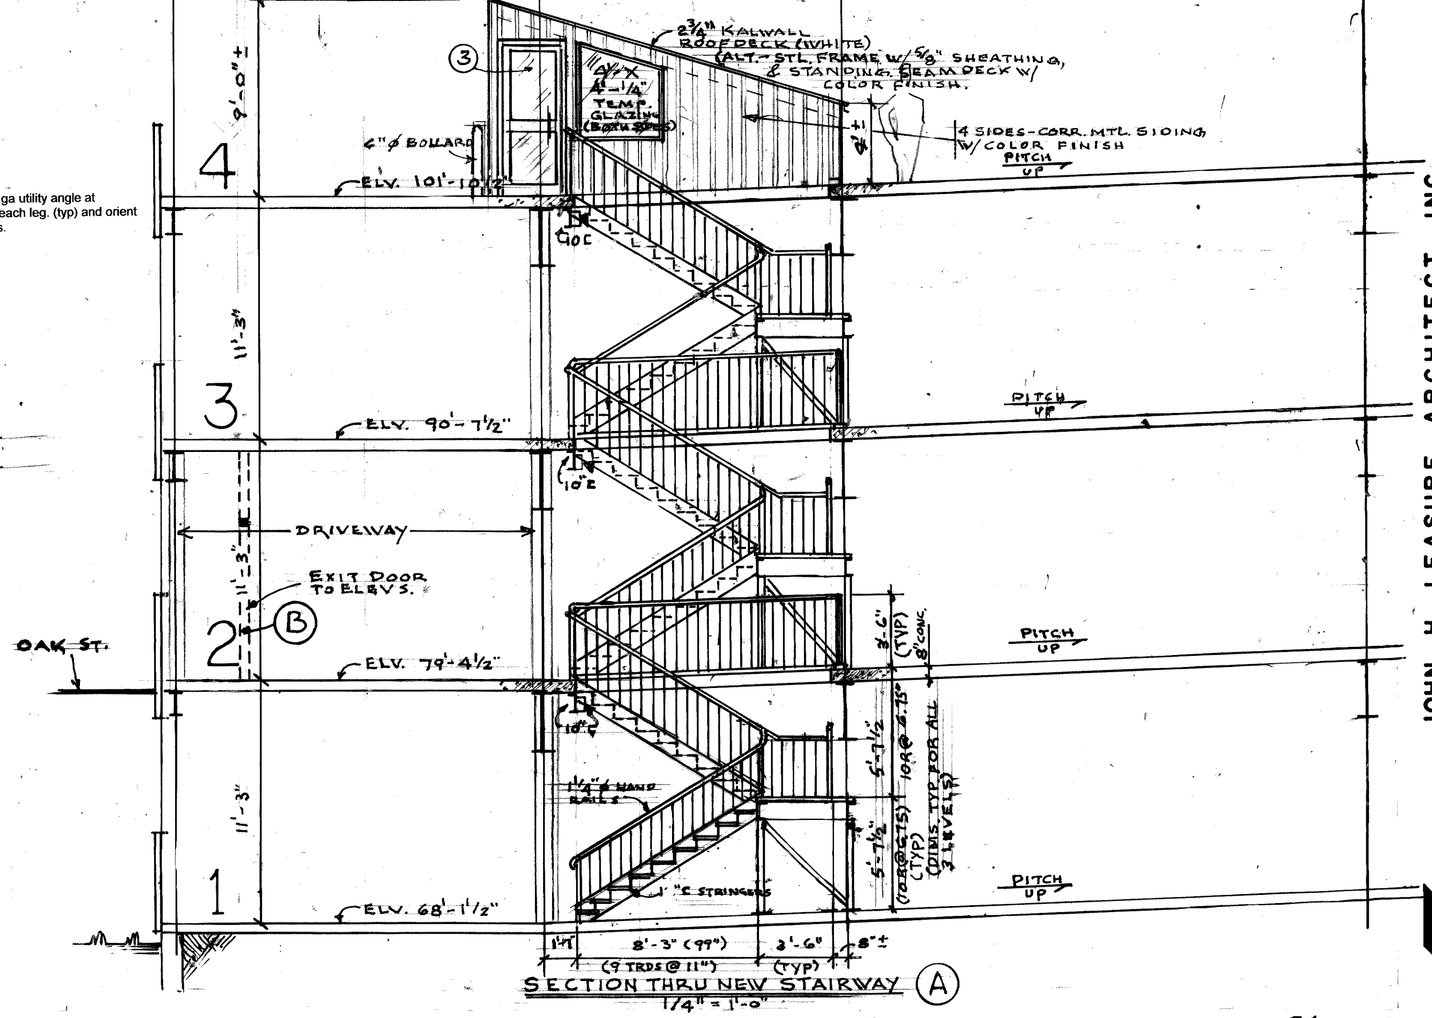

SECTION THRU NEW STAIRWAY (A)
1/4" = 1'-0"

NOTE: G.C. SHALL PROVIDE & INSTALL (5) RAB WPLED 26W WALL PAKS
PROVIDE SHOP DWGS. FOR STL. STAIRS FOR APPROVAL BEFORE CONSTRUCTION.

REGISTERED ARCHITECT
JOHN H. LEASURE
No. 310
STATE OF MAINE

STATUS

REV. DATE

JOHN H. LEASURE ARCHITECT, INC.
SIX Q STREET
SOUTH PORTLAND, MAINE 04106

Holiday Inn – by the bay
Parking Garage Stair Addition
40 Spring Street
Portland, Maine Monday, June 3, 2013

A2

172683
PROFESSIONAL GRAPHICS DPD-30