NOTE:
ALL CEILINGS TO BE
REMOVED THIS FLOOR

LEGEND:
EXISTING PARTITION
DEMOLISHED PARTITION
DOOR, etc.

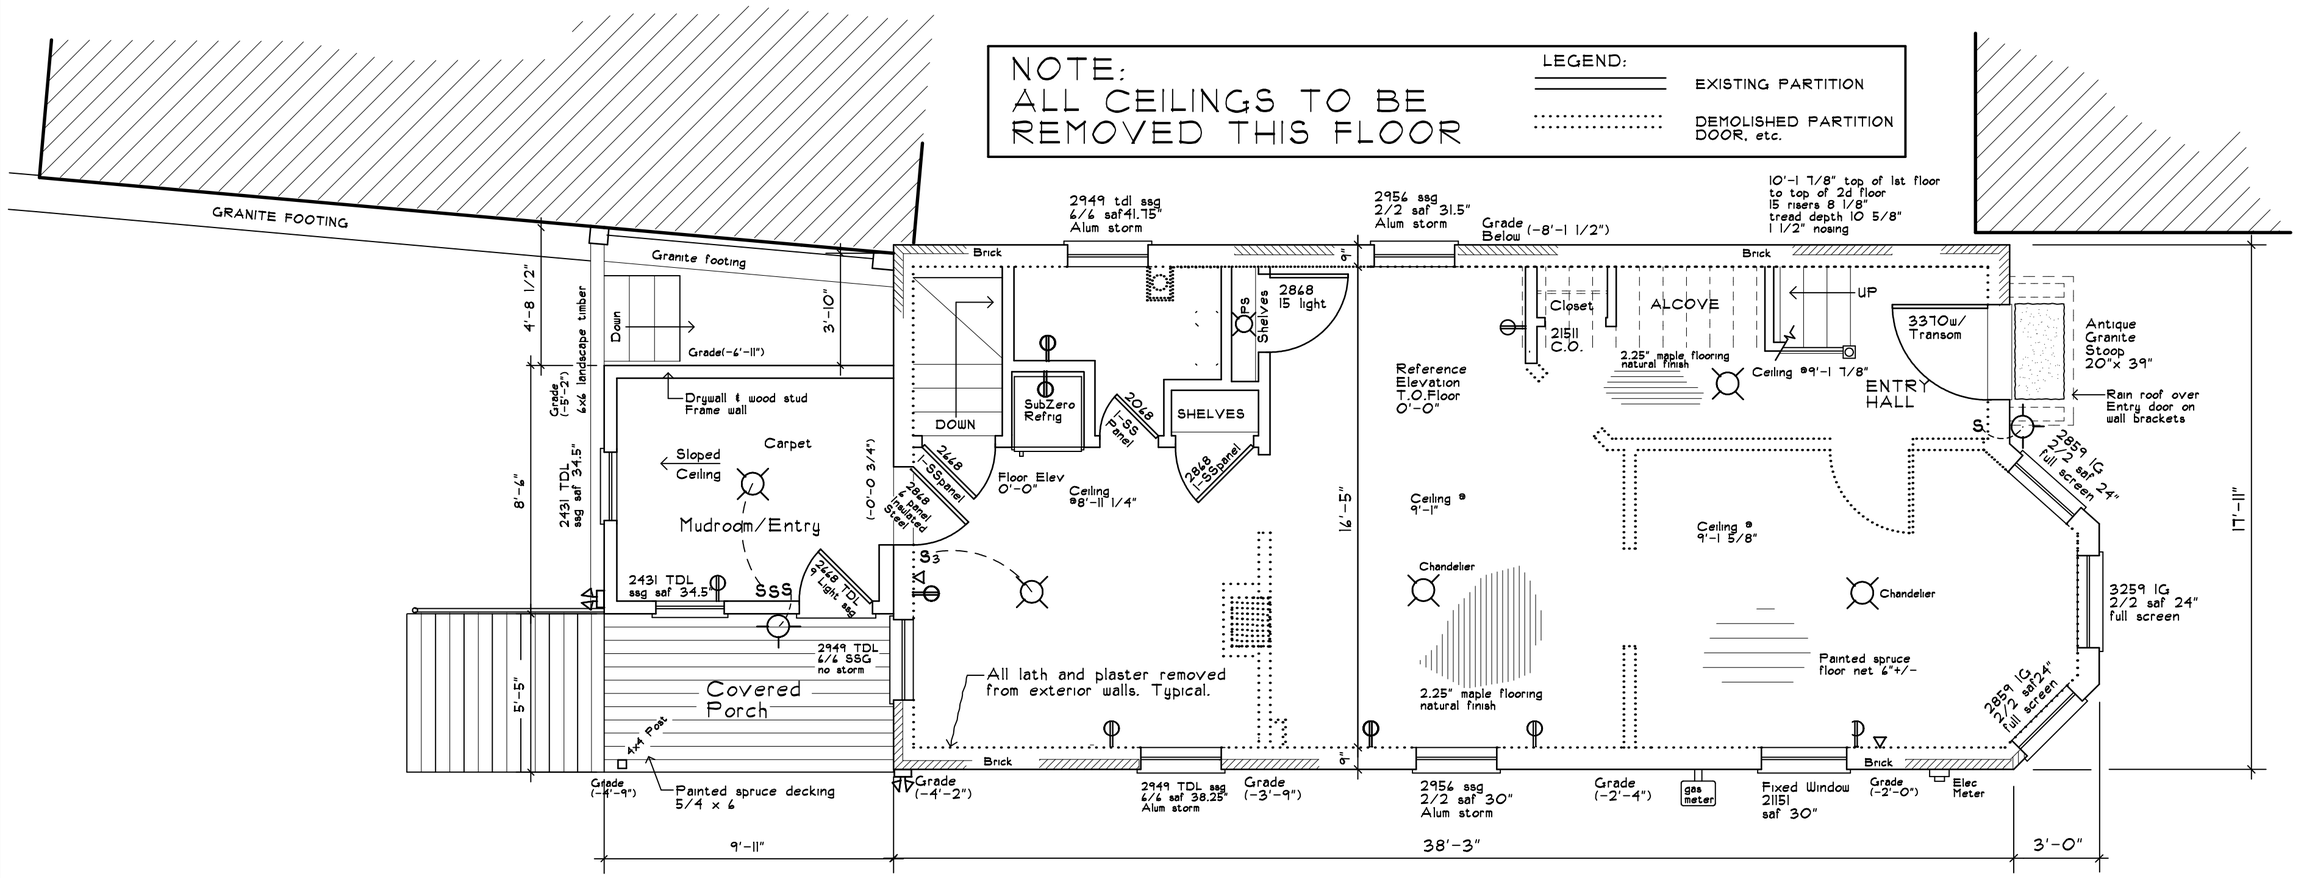

1st Floor Demolition Plan

1/4"=1'-0"

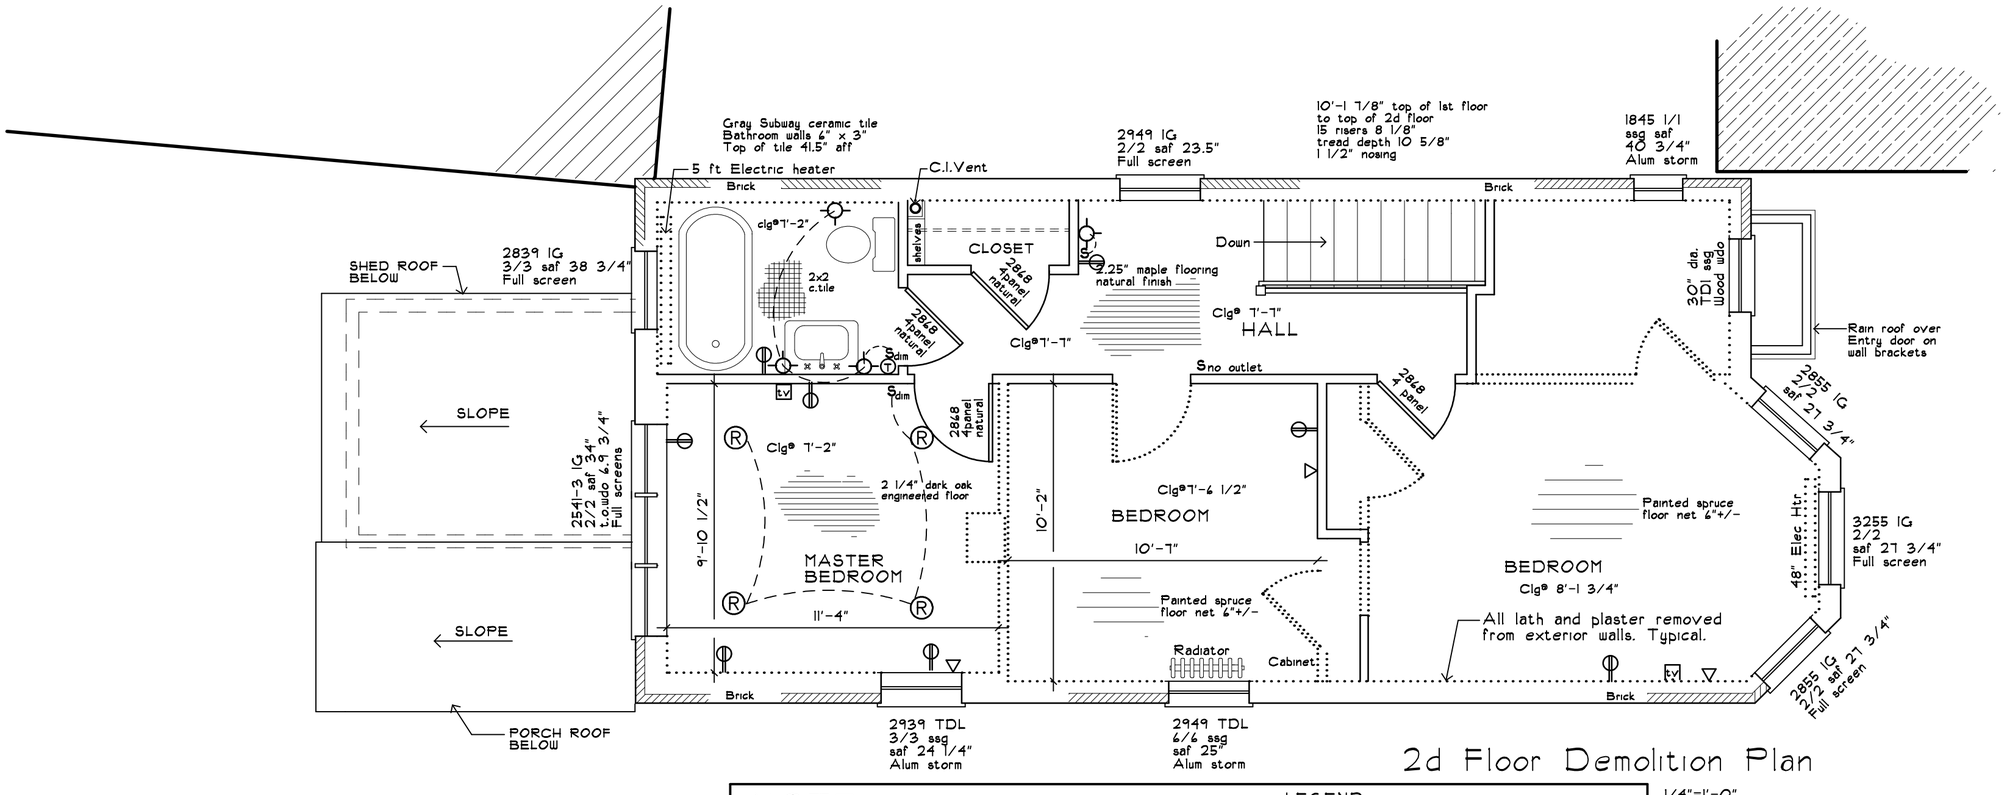

2d Floor Demolition Plan

1/4"=1'-0"

NOTE:
ALL CEILINGS TO BE
REMOVED THIS FLOOR

LEGEND:
EXISTING PARTITION
DEMOLISHED PARTITION
DOOR, etc.

5/15/2012

6 Meeting House Lane, WEST BATH, MAINE 04530
JAMES HOARE Architectural Design
Phone (207)443-6251 cell 751-2734

REVISIONS

ALEX FISHER RESIDENCE
67 HIGH STREET
PORTLAND, MAINE

DRAWINGS THIS SHEET
Demolition Plans
1st & 2d Floors

DATE	
Number	
Drawn By	JH
Checked By	

D-1