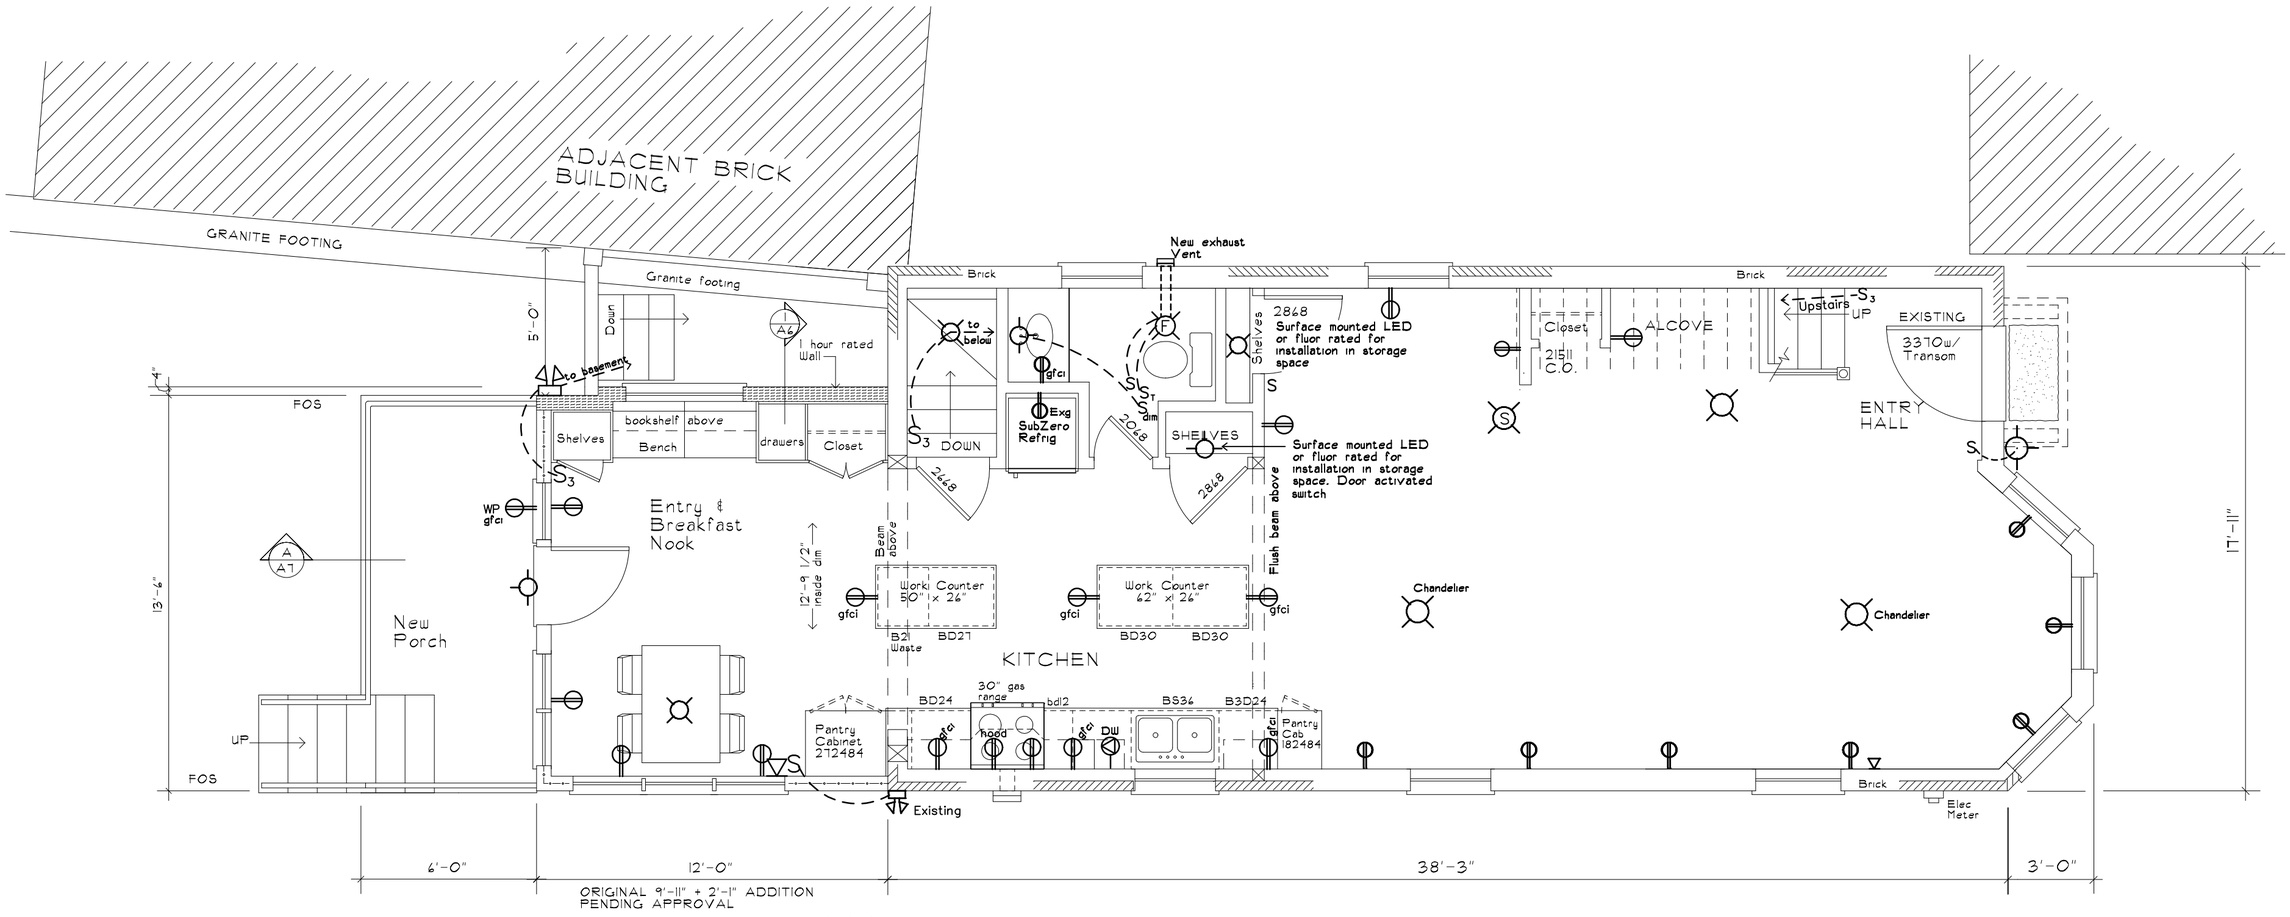

1st Floor Remodel Electrical Plan

1/4"=1'-0"

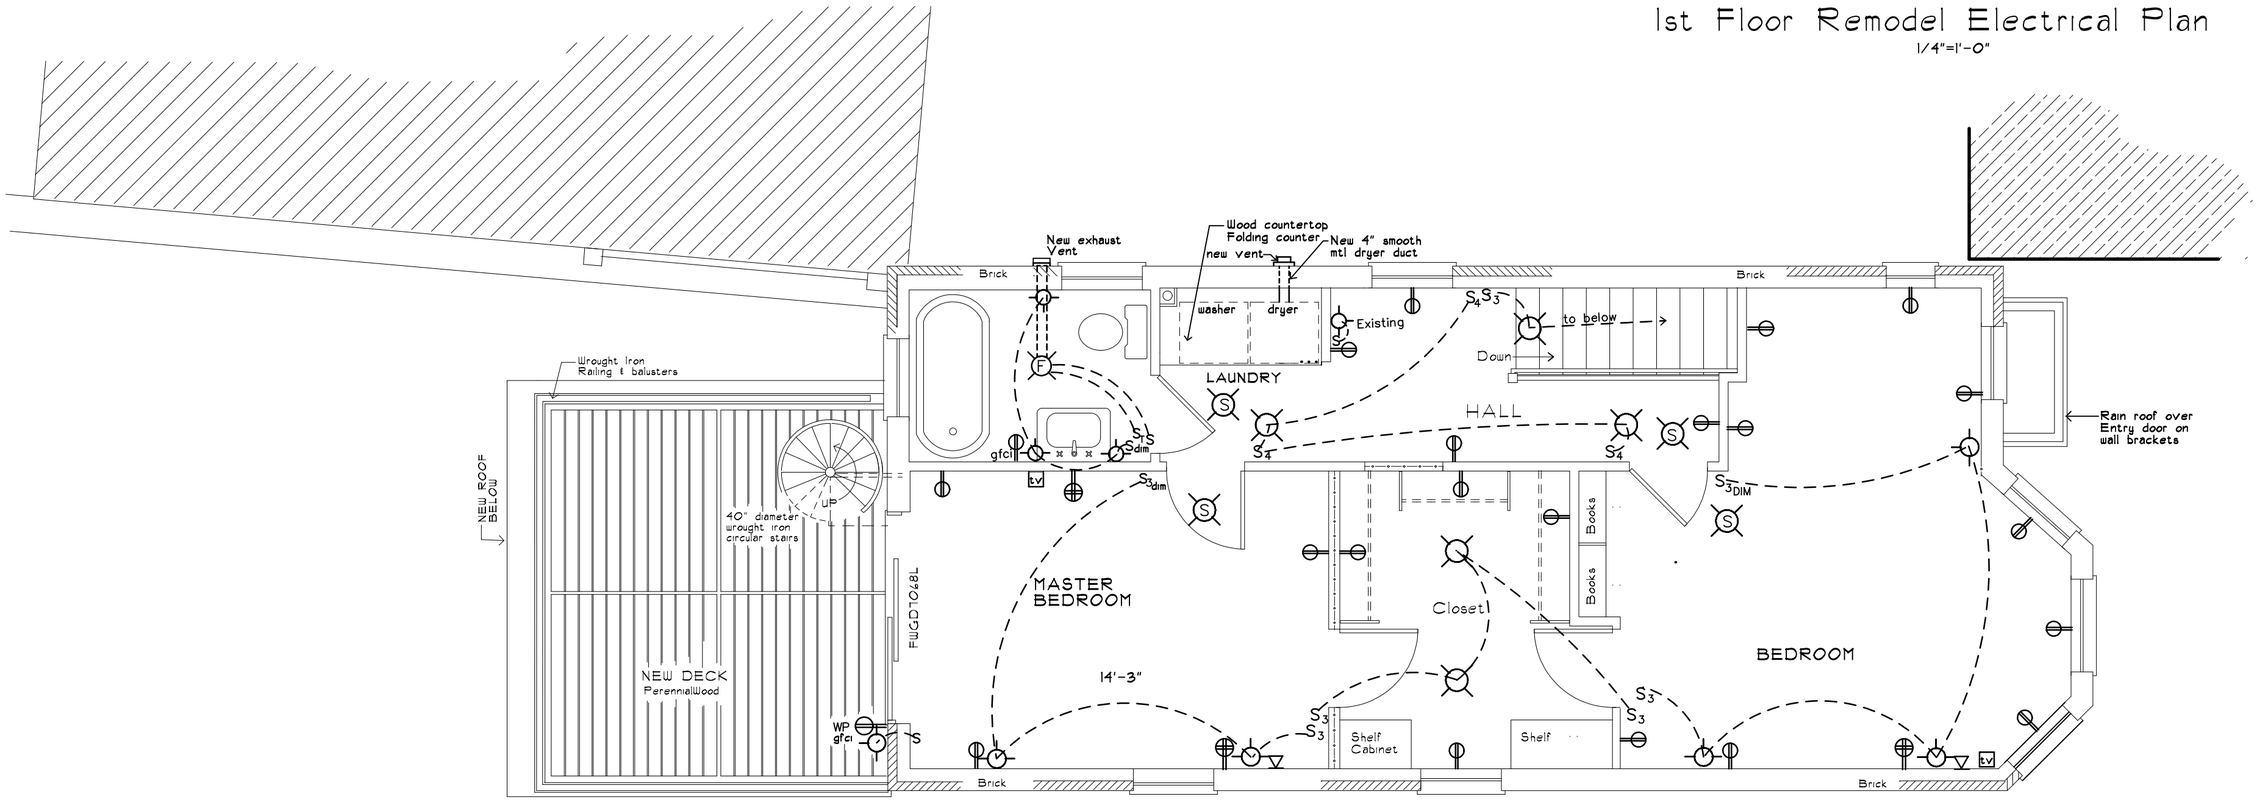

2d Floor Remodel Electrical Plan

1/4"=1'-0"

Legend:

- Existing partition
- New partition
- Partition removed

New 1 Hour Rated Partition 2x6 16"o.c. 5/8" TypeX DW Ext & Interior

PROGRESS
8/30/2012

6 Meeting House Lane, WEST BATH, MAINE 04530
JAMES HOARE Architectural Design
Phone (207)443-6257 cell 751-2734

REVISIONS

ALEX FISHER RESIDENCE
67 HIGH STREET
PORTLAND, MAINE

DRAWINGS THIS SHEET

First Floor Electrical Plan
2d Floor Electrical Plan

DATE	
Number	
Drawn By	JH
Checked By	

E-2