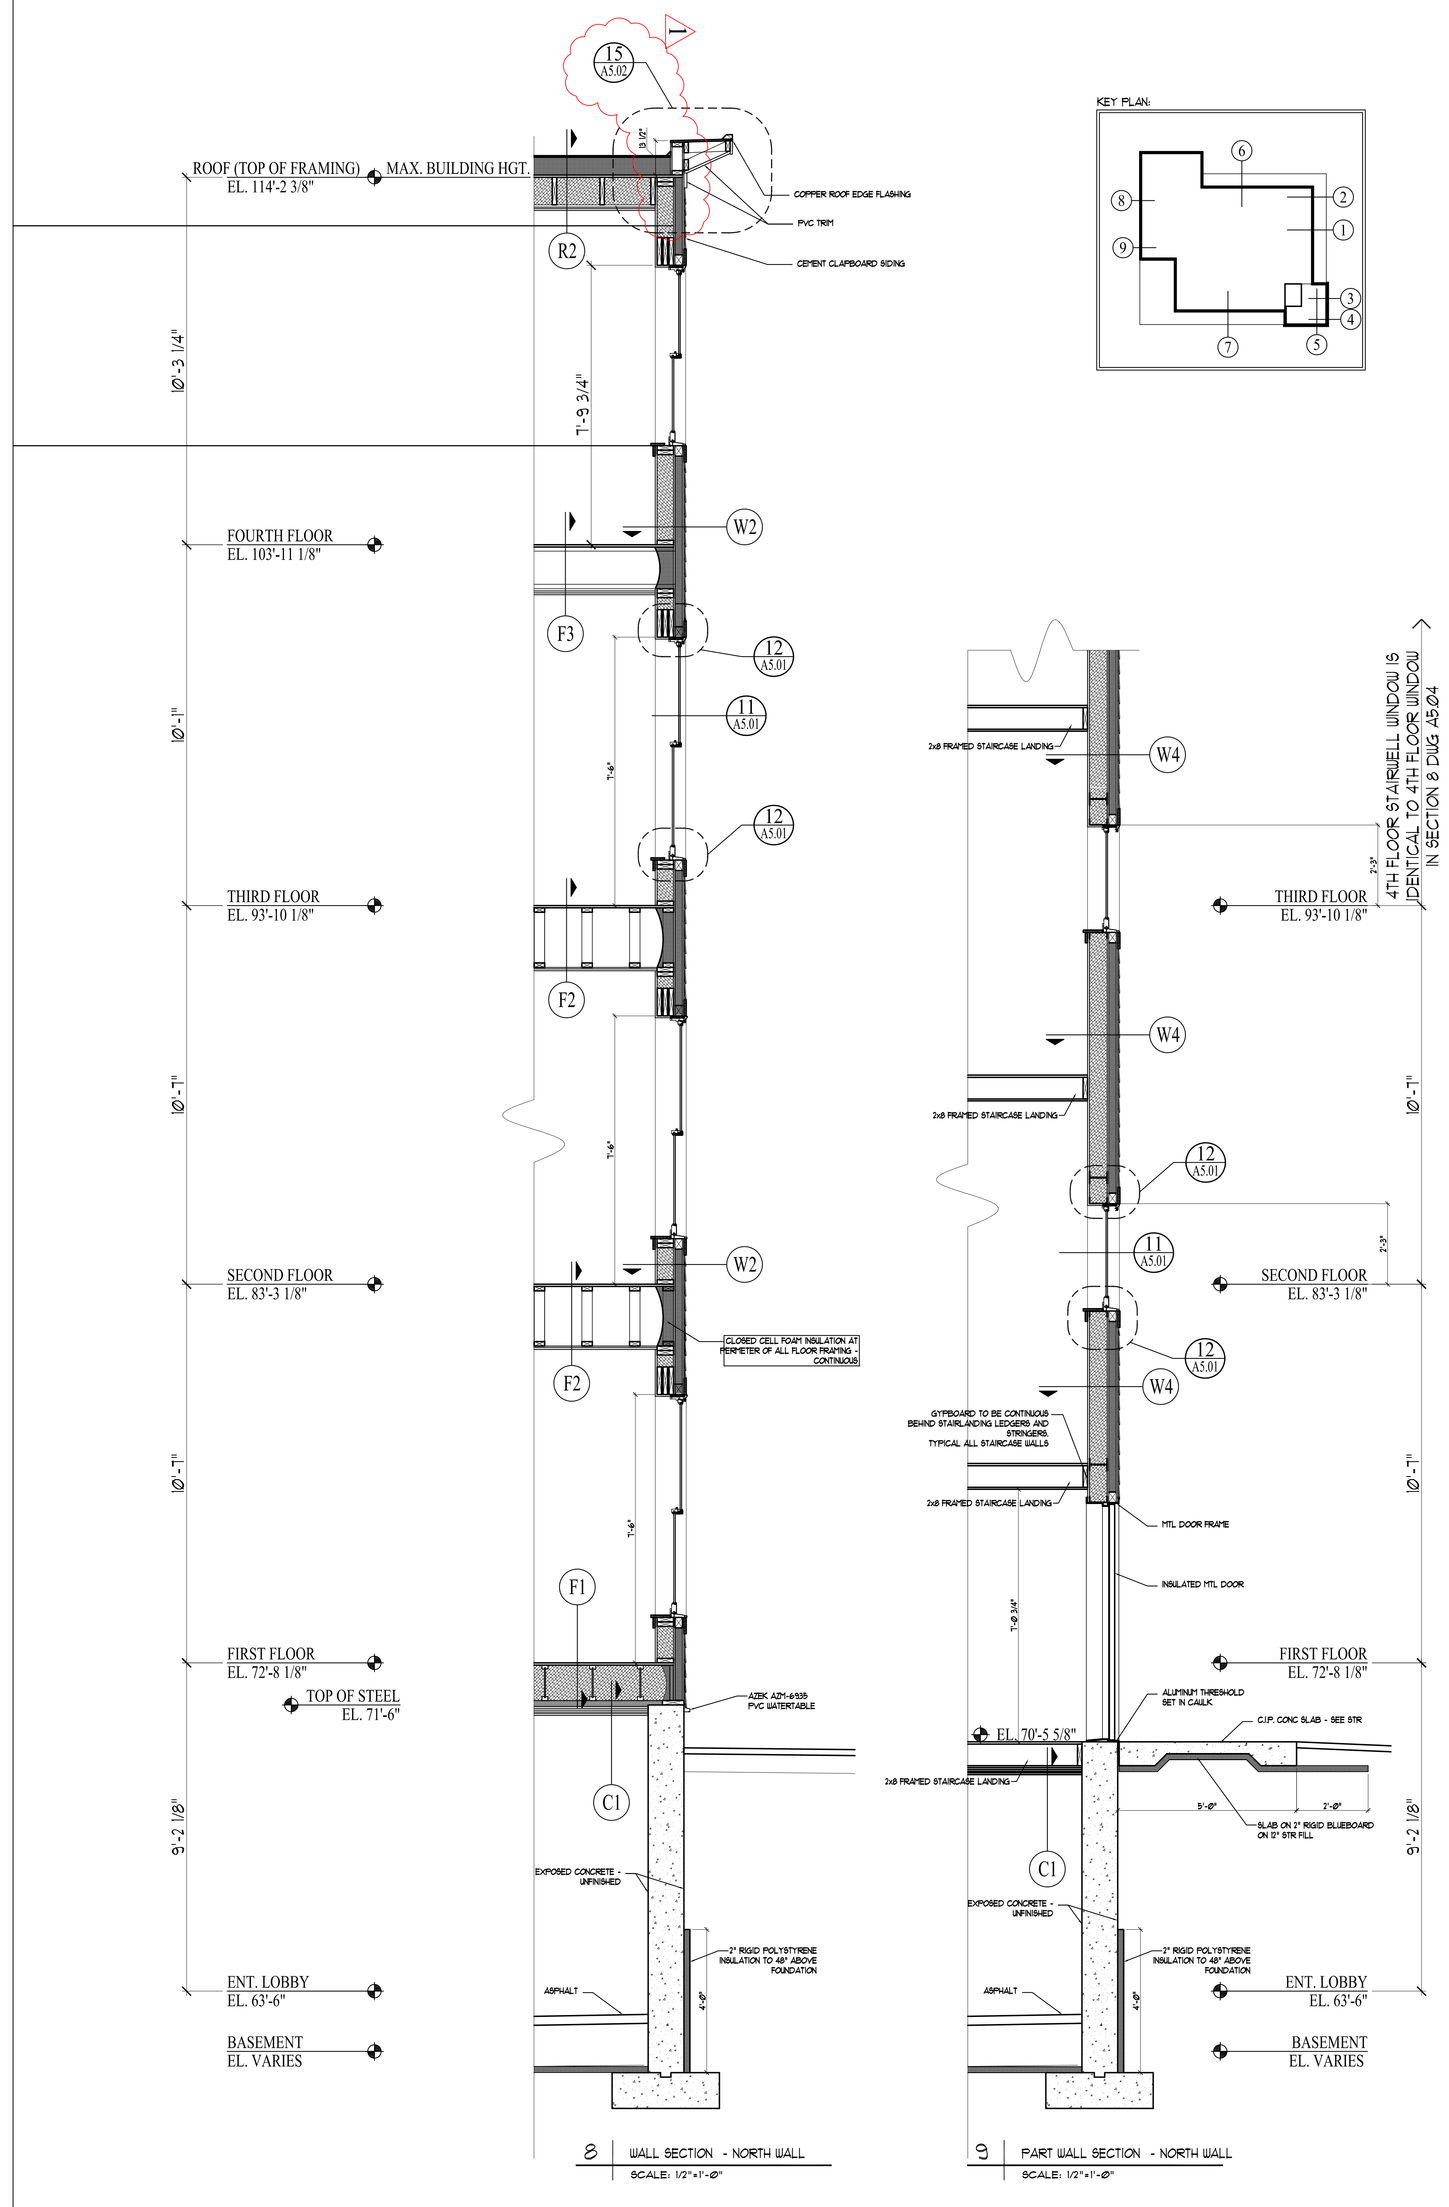

A3.13	Date: 4 June 2012	Scale: 1/2" = 1'-0"	Revisions: Issued for Bid - 29 June 2012; 8.7.12 Wall/Roof detail revised	Project: DANFORTH ON HIGH, 81 DANFORTH STREET, PORTLAND, MAINE	ARCHETYPE, P.A. ARCHITECTS, 48 Union Wharf Portland, Maine 04101, (207) 772-6022 Fax (207) 772-4056	OWNER: DANFORTH ON HIGH, LP, 309 CUMBERLAND AVE., SUITE 203, PORTLAND, ME 04101
	WALL SECTIONS					