NOTES:

1. ALL EMERGENCY LIGHTS MUST BE POWERED BY BATTERY BACK-UP OR GENERATOR PER NFPA 101.
2. HVAC PER NFPA 90A
3. EMERGENCY LIGHTS TO AVERAGE 1 FOOTCANDLE AND .1 FOOTCANDLE MINIMUM.
4. ALL FIRE WALL PENETRATIONS TO BE COMPLETELY SEALED TO MAINTAIN A 1 HR. RATING. – ALL DUCTWORK WHICH PENETRATES A FIRE WALL SHALL HAVE A 1 HR. DAMPER.

ABBREVIATIONS:

C.O	=	CASED OPENING w/ 1x3 FLAT CASING w/ EASED EDGES
CL	=	DOOR CLOSER
WS	=	WEATHER STRIPPING SYSTEM
DBTT	=	DEAD BOLT (THUMB TURN)
L	=	ADA LEVER
R	=	RELOCATED
X	=	EXISTING TO REMAIN

FIRE PROTECTION LEGEND

- FE — FIRE EXTINGUISHER 10# ABC
- EXIT LIGHT
- S — STROBE ONLY WITH CANDELLA RATING AS NOTED
- H — HORN STROBE WITH CANDELLA RATING AS NOTED
- DUAL EMERGENCY LIGHT
- SINGLE EMERGENCY LIGHT
- S — SMOKE DETECTOR (CEILING)
- H — HEAT DETECTOR (CEILING)
- COMBINATION LIGHT/EXHAUST FAN
- FIRE ALARM MASTER CONTROL PANEL
- PS — PULL STATION
- EXTERIOR EGRESS LIGHT
- N.A.E. — 'NOT AN EXIT' SIGN W RAISED BRAILLE
- V.A.P. — VAN ACCESSIBLE

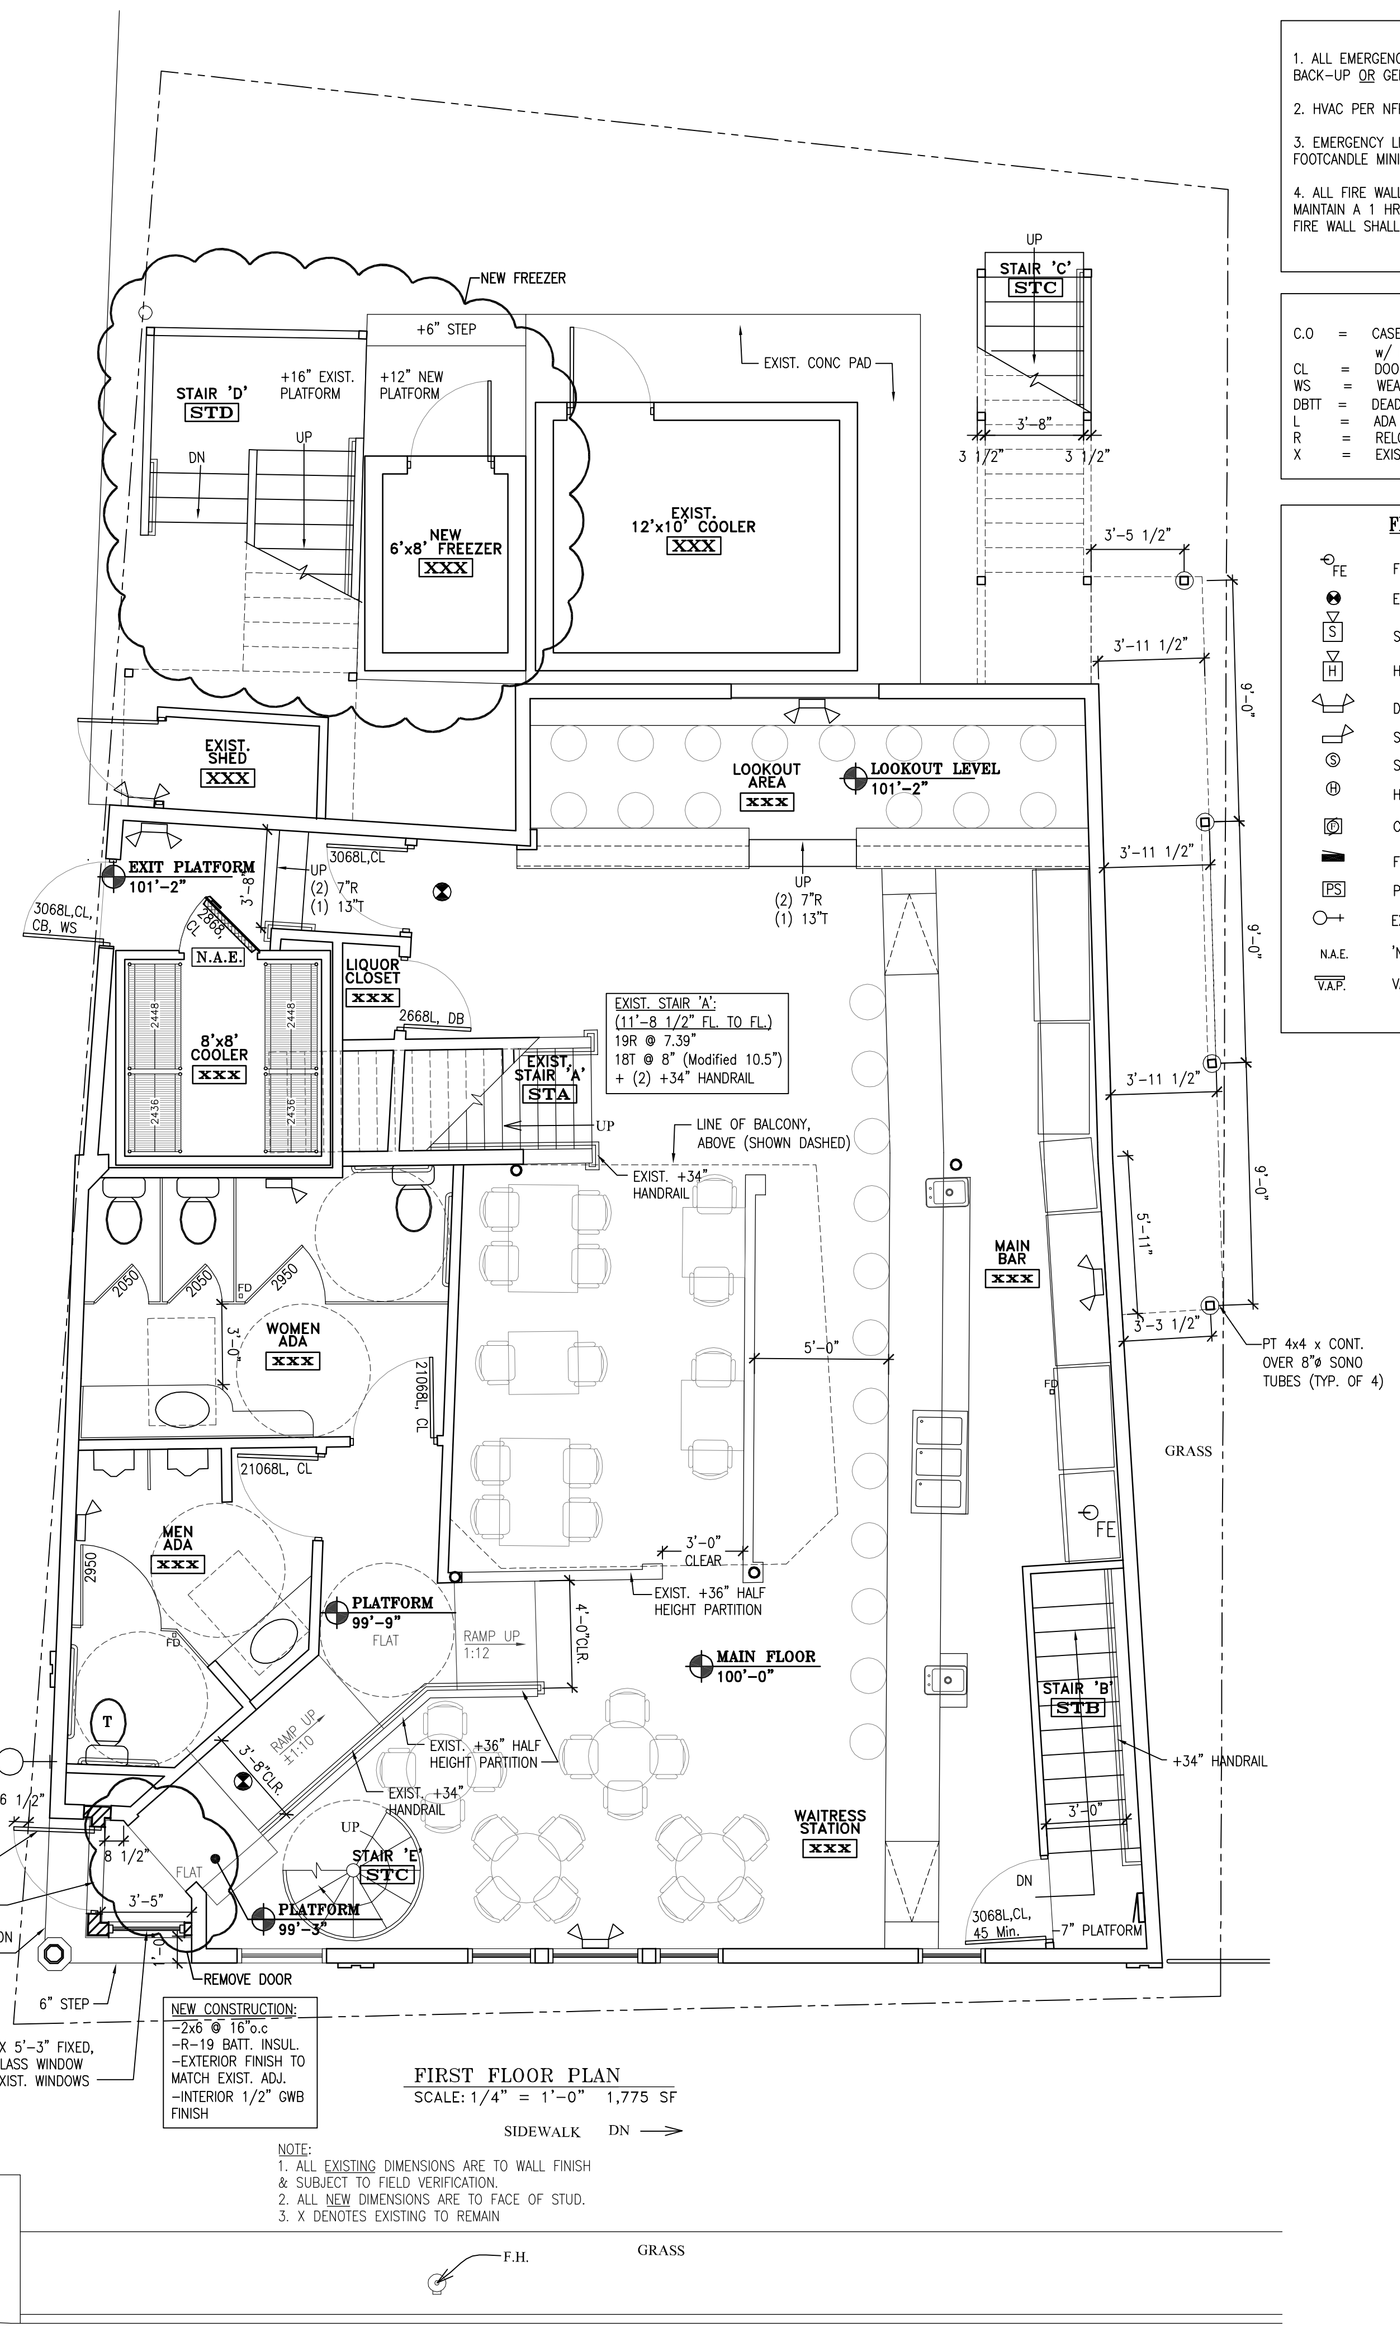

FIRST FLOOR PLAN
SCALE: 1/4" = 1'-0" 1,775 SF

NOTE:
1. ALL EXISTING DIMENSIONS ARE TO WALL FINISH & SUBJECT TO FIELD VERIFICATION.
2. ALL NEW DIMENSIONS ARE TO FACE OF STUD.
3. X DENOTES EXISTING TO REMAIN

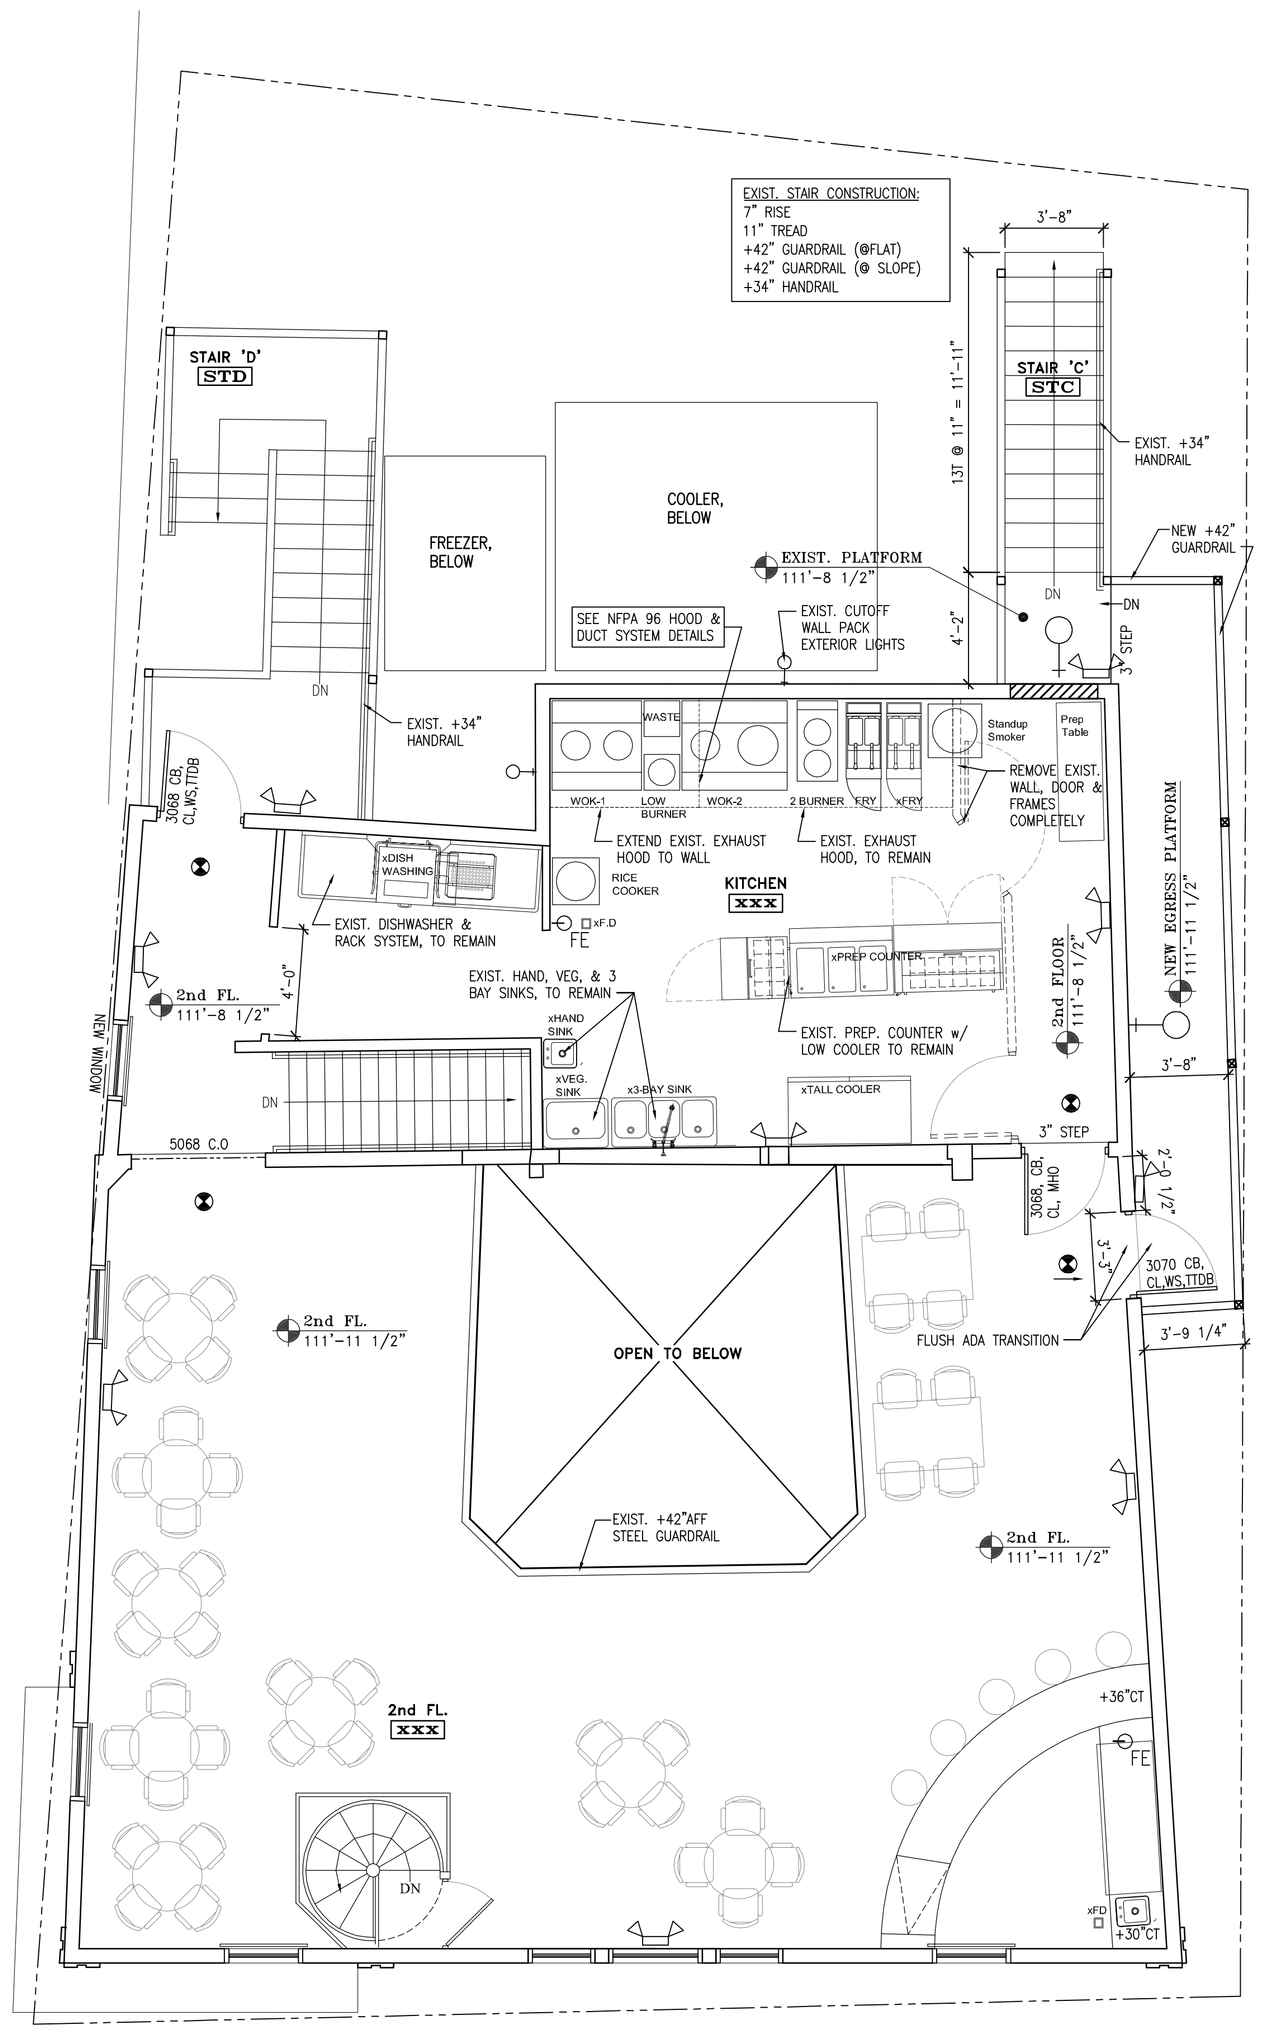

SECOND FLOOR PLAN
SCALE: 1/4" = 1'-0" 1,608 SF

NOTE:
1. ALL EXISTING DIMENSIONS ARE TO WALL FINISH & SUBJECT TO FIELD VERIFICATION.
2. ALL NEW DIMENSIONS ARE TO FACE OF STUD.
3. X DENOTES EXISTING TO REMAIN

45 DANFORTH STREET

10-09-12

ALPHAarchitects
17 CHESTNUT STREET
PORTLAND, ME 04101
PHONE: 207.761.9500
FAX: 207.761.9595
design@alphaarchitects.com

COPYRIGHT
Reuse or reproduction of the contents of this document is not permitted without written permission of ALPHA ARCHITECTS

Zen Chinese Bistro
45 Danforth Street
Portland Maine

JOB: 12134

ISSUE DATE	
PRELIM	07-28-12
P BOARD	Not Req'd
SFMO	Not Req'd
CD's	-
REV. 1	-
PRINT	10-09-12

FIRST & SECOND FLOOR PLANS

A1.1