© Copyright 2016 Opechee Construction Corporation

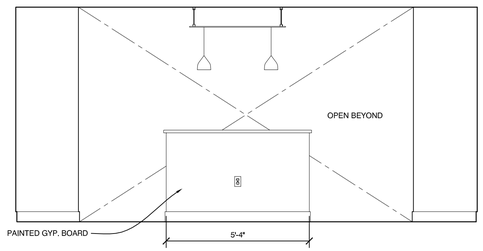

K ELEVATION - KITCHEN ISLAND
3/8" = 1'-0"

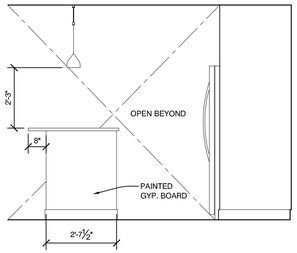

J ELEVATION - KITCHEN ISLAND
3/8" = 1'-0"

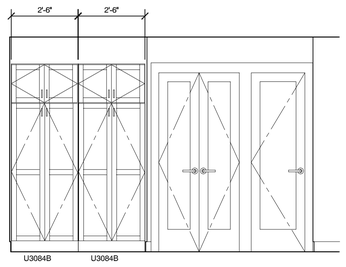

I ELEVATION - KITCHEN ISLAND
3/8" = 1'-0"

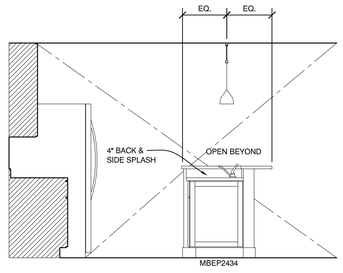

H ELEVATION - KITCHEN ISLAND
3/8" = 1'-0"

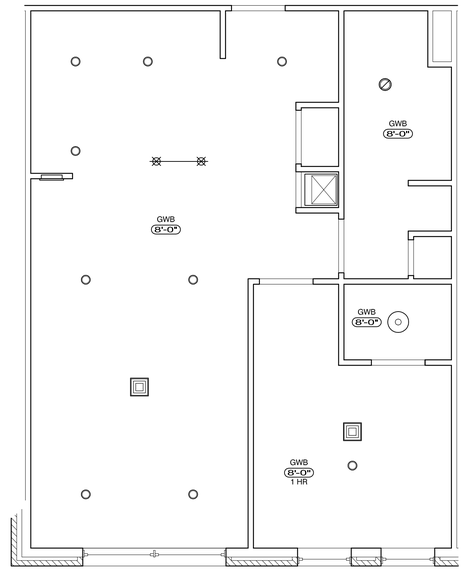

2 REFLECTED CEILING PLAN
1/4" = 1'-0"

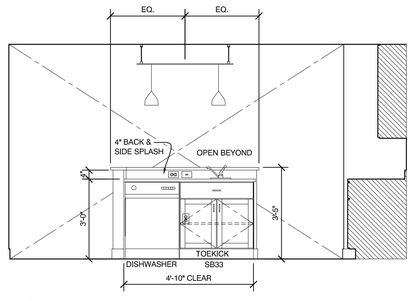

G ELEVATION - KITCHEN ISLAND
3/8" = 1'-0"

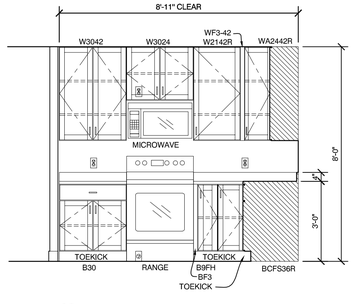

F ELEVATION - KITCHEN
3/8" = 1'-0"

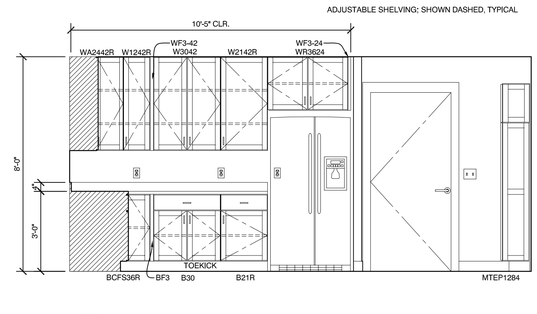

E ELEVATION - KITCHEN
3/8" = 1'-0"

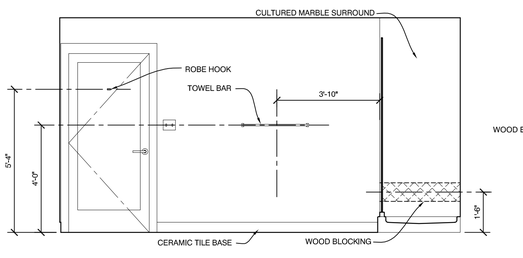

D ELEVATION - BATH
3/8" = 1'-0"

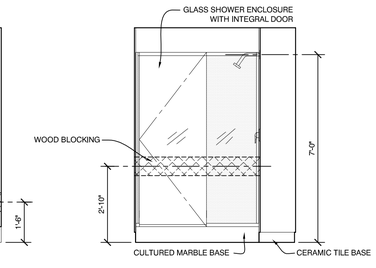

C ELEVATION - BATH
3/8" = 1'-0"

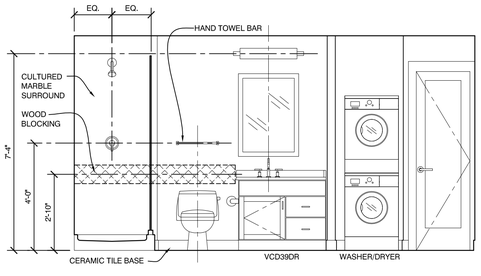

B ELEVATION - BATH
3/8" = 1'-0"

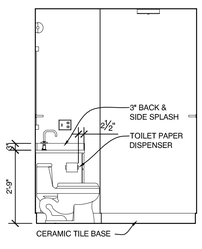

A ELEVATION - BATH
3/8" = 1'-0"

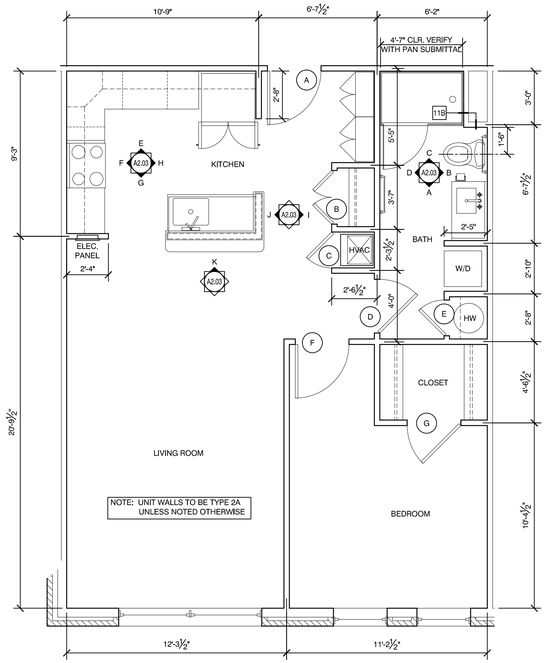

1 ARCHITECTURAL PLAN
1/4" = 1'-0"; UNITS 207, 307, 407, 507

OPECHEE CONSTRUCTION CORPORATION
11 CORPORATE DRIVE ■ BELMONT ■ NH 03220
PHONE (603) 527-9090 ■ WWW.OPECHEE.COM

LICENSED ARCHITECT
KEITH A KELLEY
No. 4212
STATE OF MAINE

Mixed Use Development

York & High Street
Portland, Maine

REVISION:

ISSUED: 05-09-16 FOR BUILDING PERMIT

project architect: KAK
drawn by: JLG

UNIT PLAN
A2

sheet number:
A2.03

Monday, May 09, 2016 10:06:42 AM