© Copyright 2016 Opechee Construction Corporation

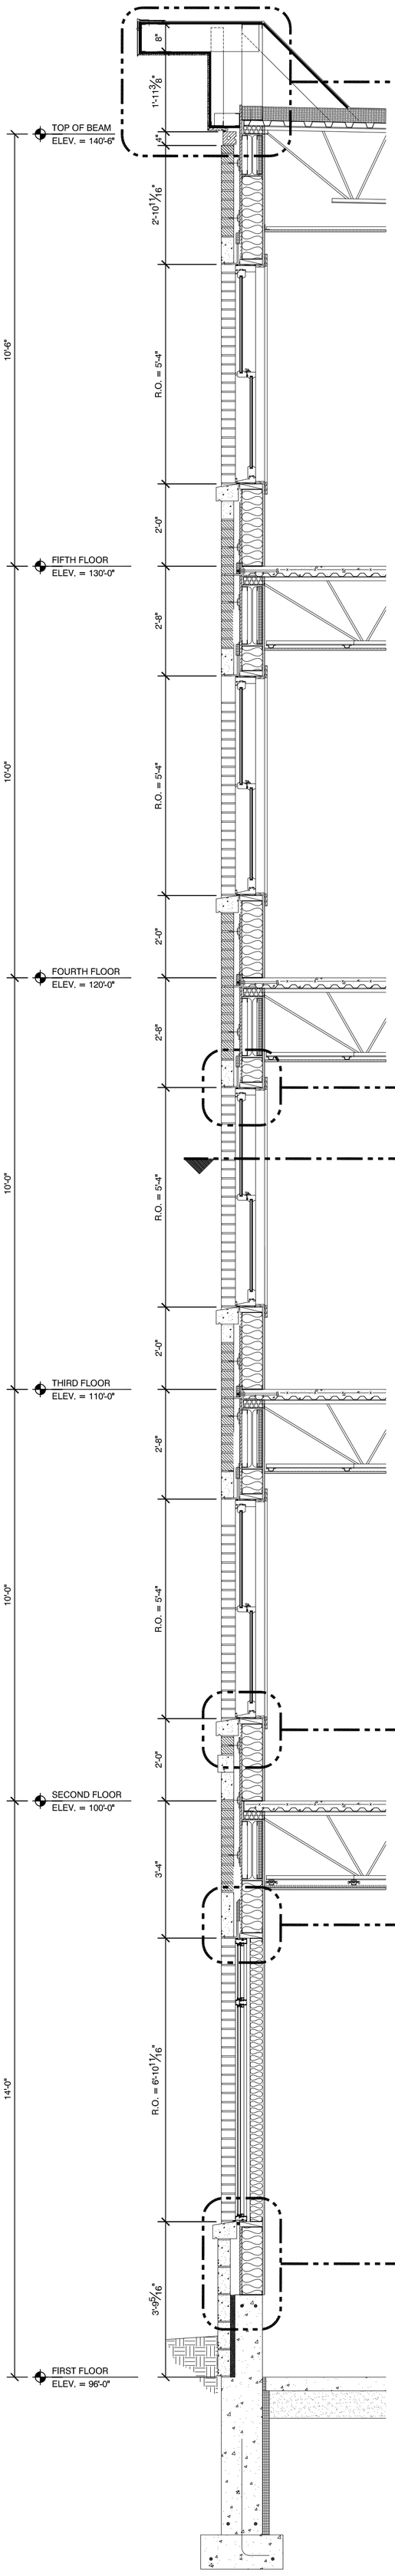

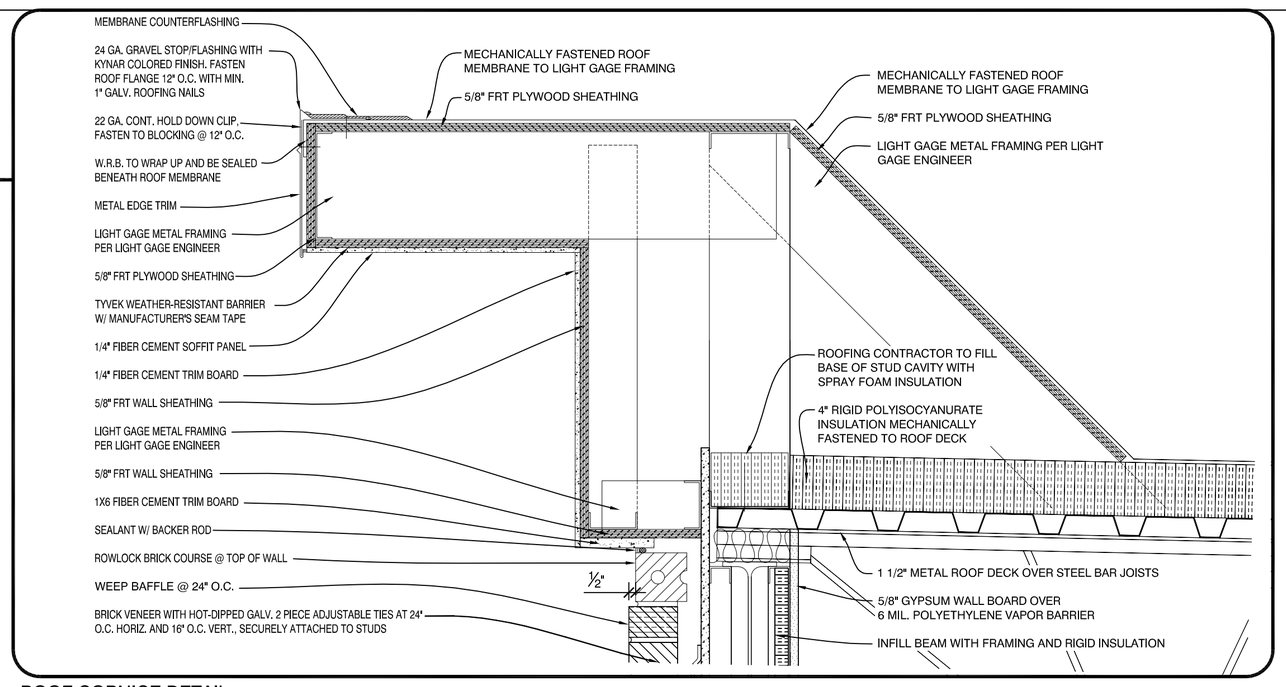

ROOF CORNICE DETAIL

SCALE: 1 1/2" = 1'-0"

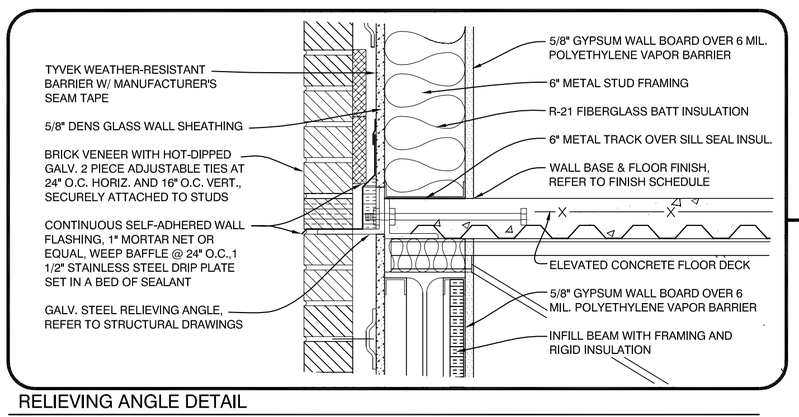

RELIEVING ANGLE DETAIL

SCALE: 1 1/2" = 1'-0"

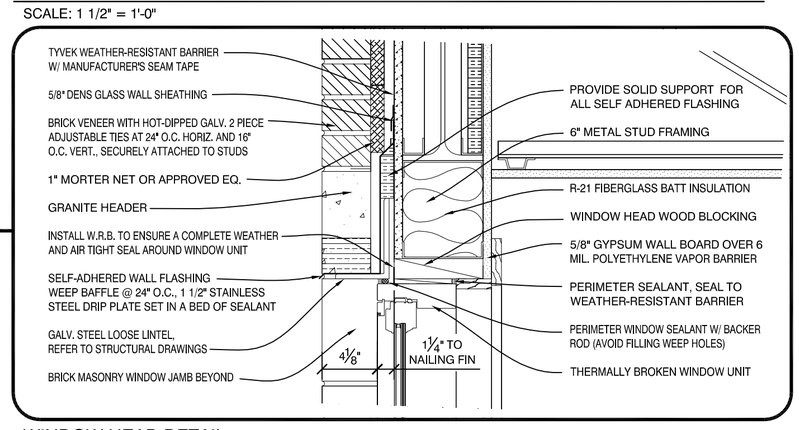

WINDOW HEAD DETAIL

SCALE: 1 1/2" = 1'-0"

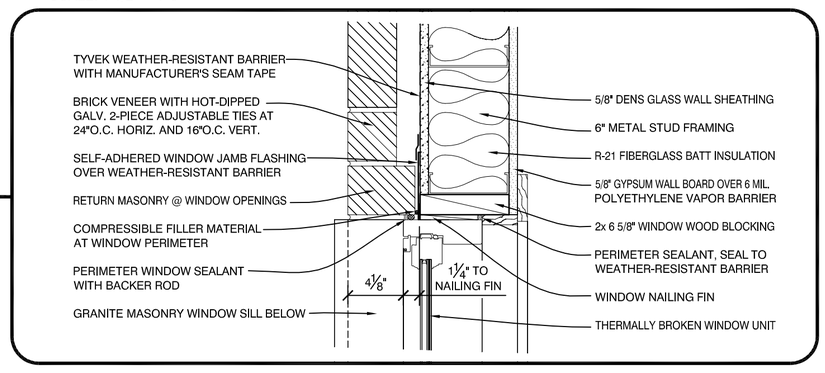

WINDOW JAMB DETAIL

SCALE: 1 1/2" = 1'-0"

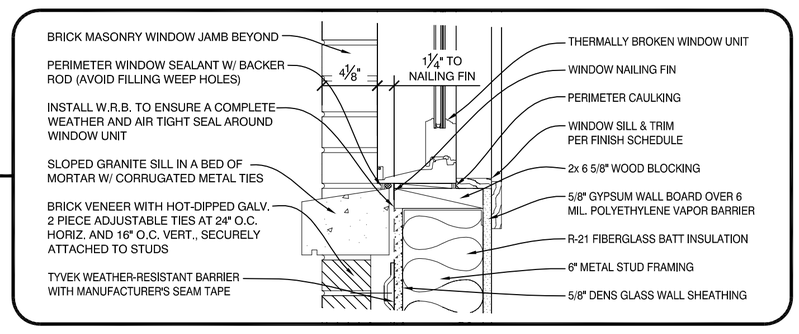

WINDOW SILL DETAIL

SCALE: 1 1/2" = 1'-0"

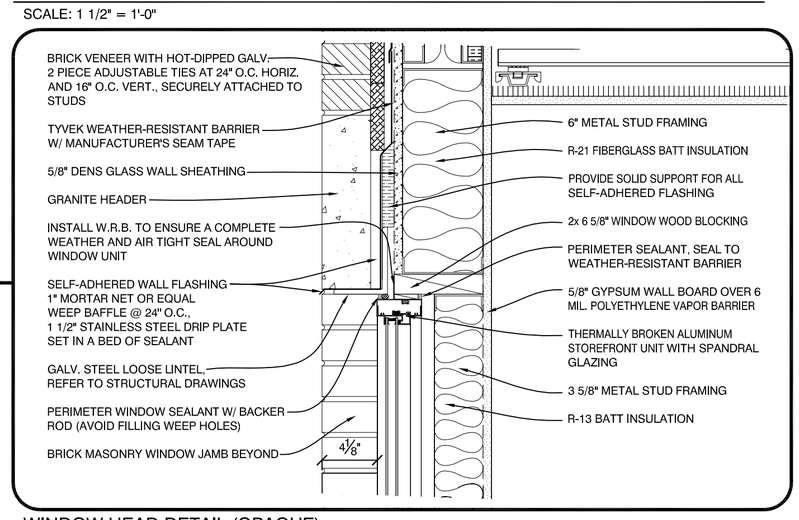

WINDOW HEAD DETAIL (OPAQUE)

SCALE: 1 1/2" = 1'-0"

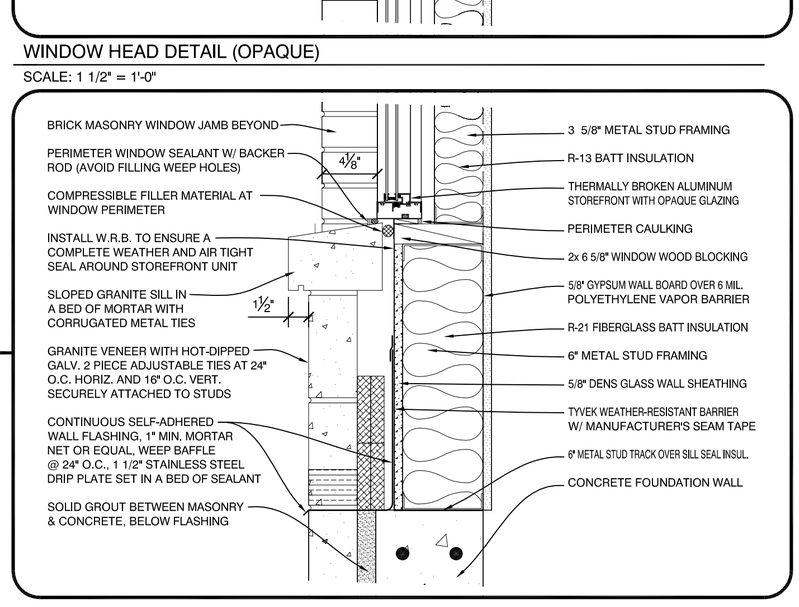

WINDOW SILL DETAIL (OPAQUE)

SCALE: 1 1/2" = 1'-0"

1 WALL SECTION

SCALE: 1/2" = 1'-0"

sheet number: A4.01

WALL SECTIONS

project architect: KAK

drawn by: JJD

ISSUED:

05-09-16 FOR BUILDING PERMIT

.

.

.

REVISION:

.

.

.

.

Mixed Use Development

York & High Street
Portland, Maine

LICENSED ARCHITECT STATE OF MAINE KEITH A KELLEY No. 4213

OPECHEE CONSTRUCTION CORPORATION
11 CORPORATE DRIVE ■ BELMONT ■ NH 03220
PHONE (603) 527-9090 ■ WWW.OPECHEE.COM