© Copyright 2016 Opechee Construction Corporation

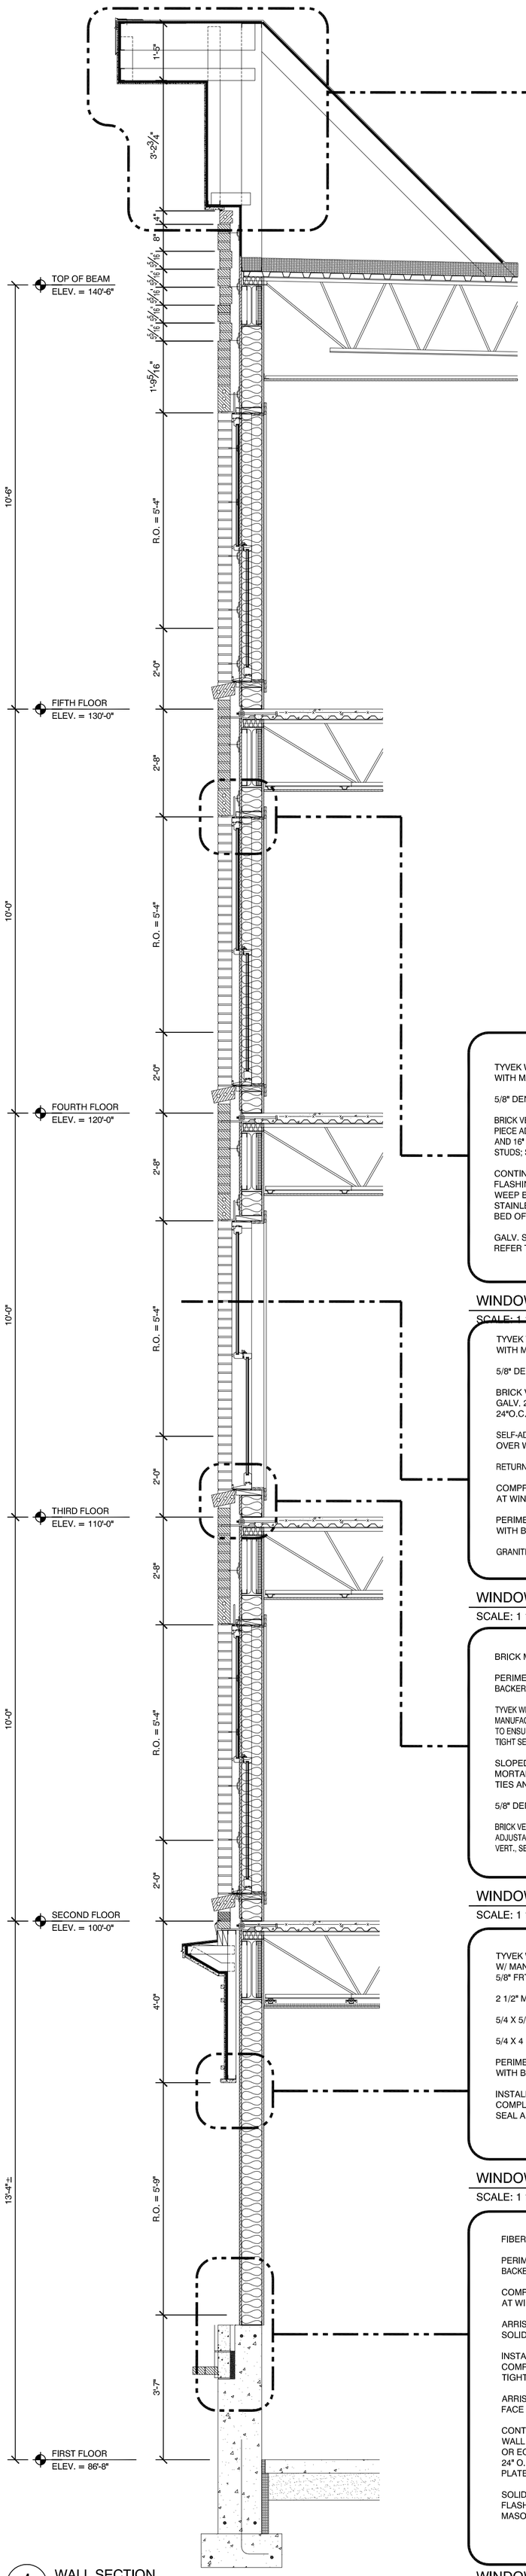

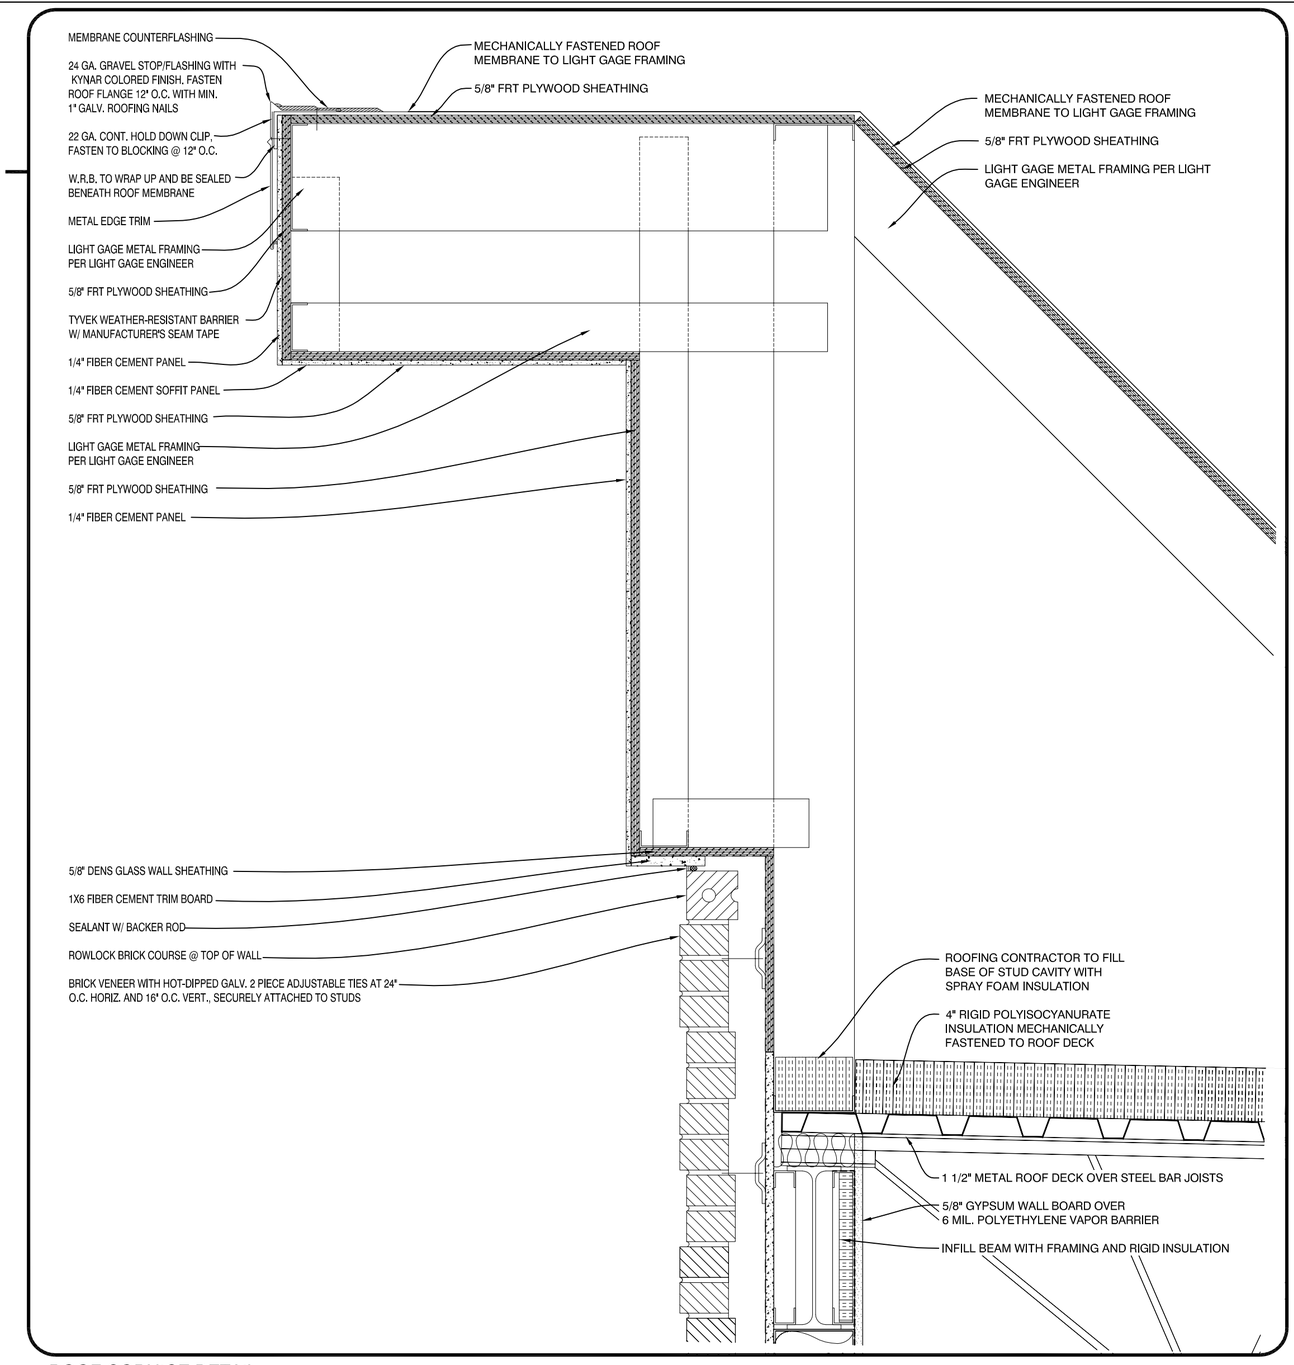

ROOF CORNICE DETAIL

SCALE: 1 1/2" = 1'-0"

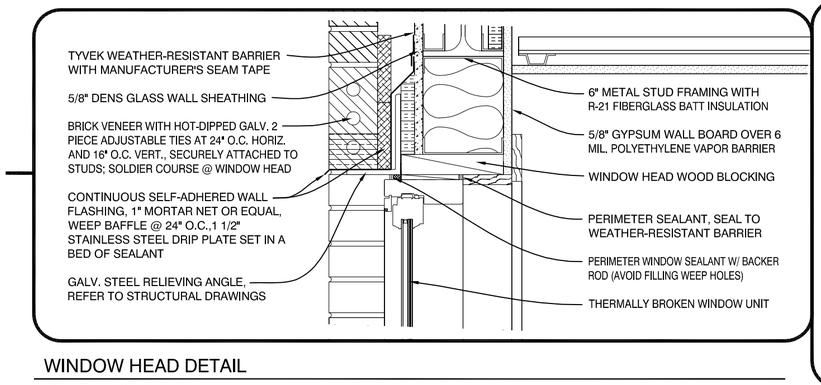

WINDOW HEAD DETAIL

SCALE: 1 1/2" = 1'-0"

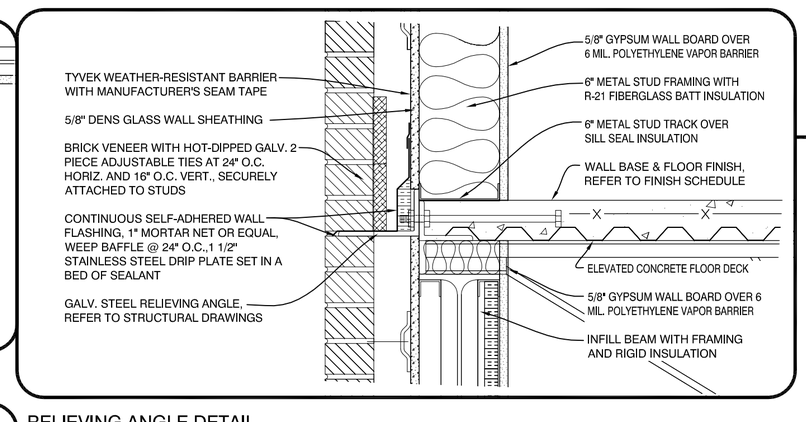

RELIEVING ANGLE DETAIL

SCALE: 1 1/2" = 1'-0"

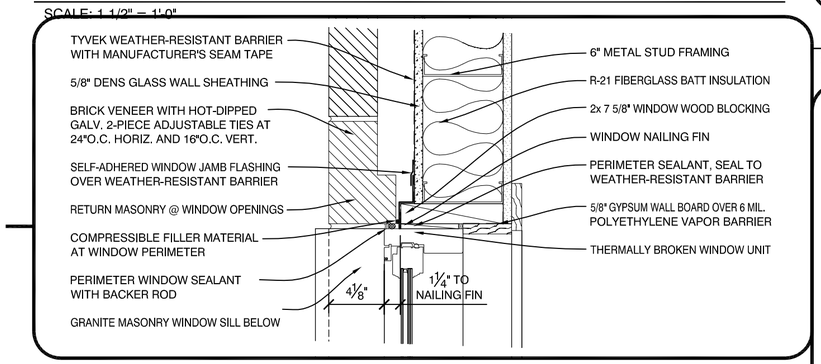

WINDOW JAMB DETAIL

SCALE: 1 1/2" = 1'-0"

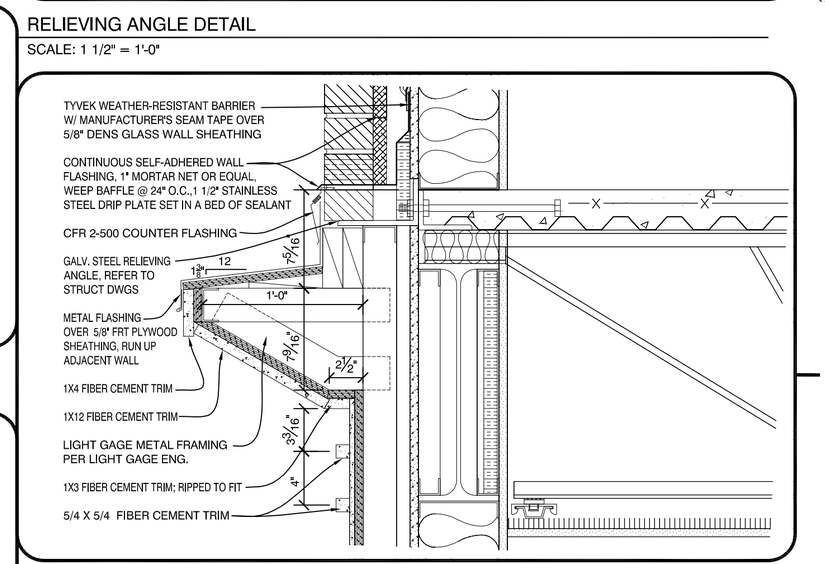

WINDOW HEAD DETAIL

SCALE: 1 1/2" = 1'-0"

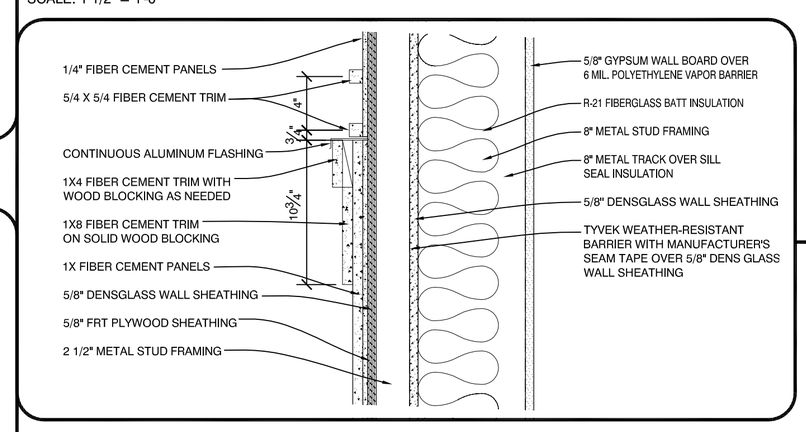

PILASTER TRIM DETAIL

SCALE: 1 1/2" = 1'-0"

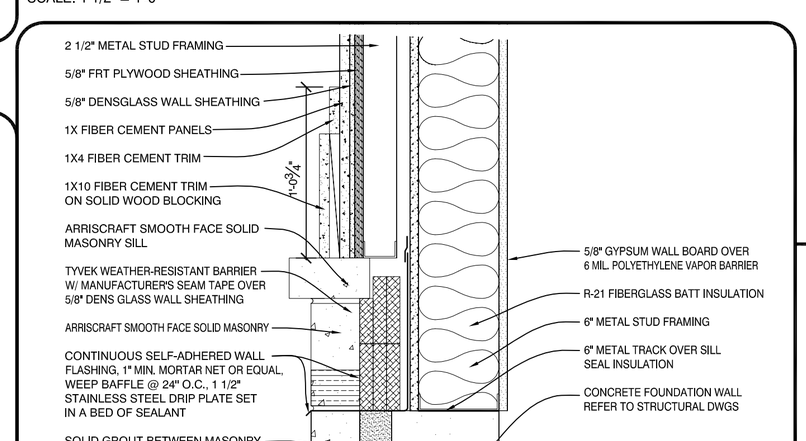

PILASTER BASE DETAIL

SCALE: 1 1/2" = 1'-0"

WINDOW SILL DETAIL

SCALE: 1 1/2" = 1'-0"

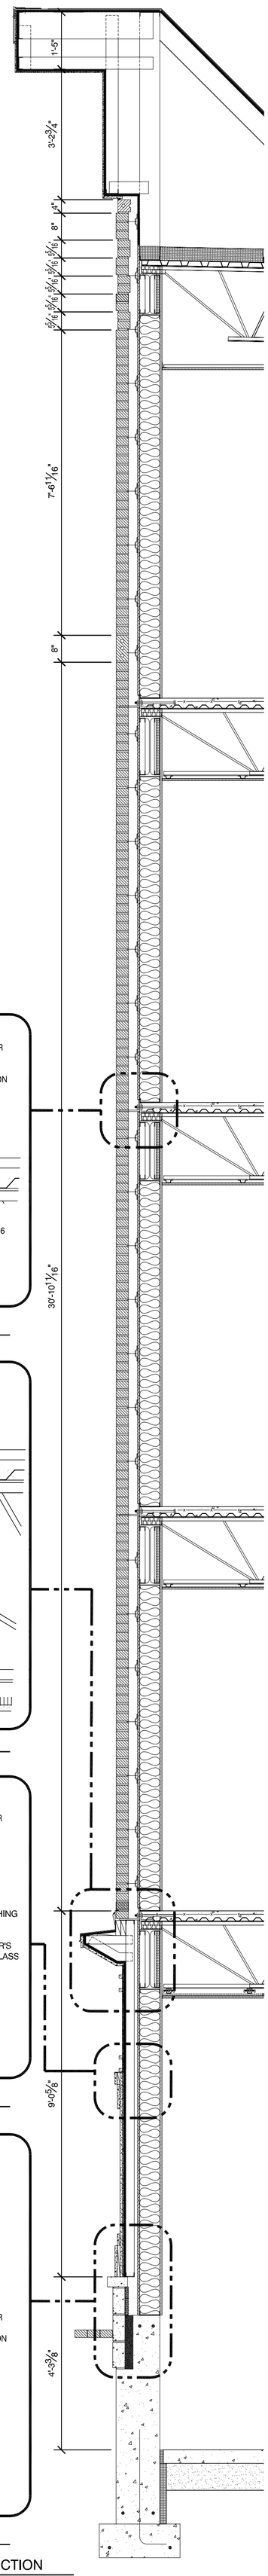

1 WALL SECTION
SCALE: 1/2" = 1'-0"

2 WALL SECTION
SCALE: 1/2" = 1'-0"

sheet number: A4.10

WALL SECTIONS

project architect: KAK
drawn by: JJD

ISSUED:

05-09-16 FOR BUILDING PERMIT
.
.
.

REVISION:

.
.
.
.

Mixed Use Development

York & High Street
Portland, Maine

LICENSED ARCHITECT KEITH A KELLEY No. 4213 STATE OF MAINE

OPECHEE CONSTRUCTION CORPORATION
11 CORPORATE DRIVE ■ BELMONT ■ NH 03220
PHONE (603) 527-9090 ■ WWW.OPECHEE.COM