


## INTERNATIONAL BARRIER FREE SYMBOL

NOT TO SCALE

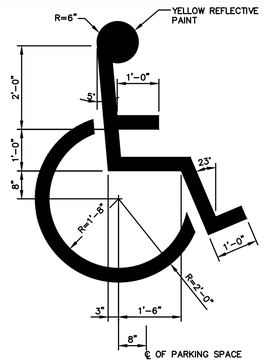


NOTE:
ALL TRAFFIC FLOW ARROWS TO BE SOLID WHITE REFLECTIVE TRAFFIC PAINT AS PER DIMENSIONS.

## TRAFFIC FLOW ARROWS

NOT TO SCALE

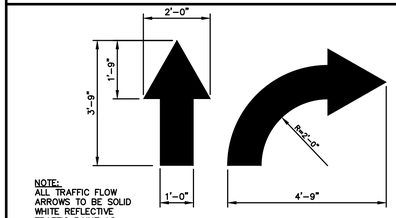


## TRANSITION CURB

NOT TO SCALE




## BARRIER FREE PARKING SIGN

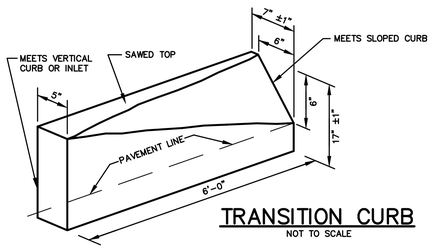NOT TO SCALE




## STOP SIGN

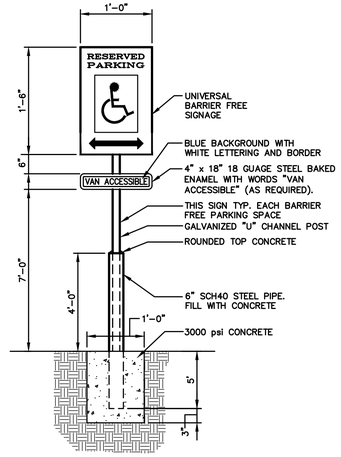NOT TO SCALE




## GUARD POST

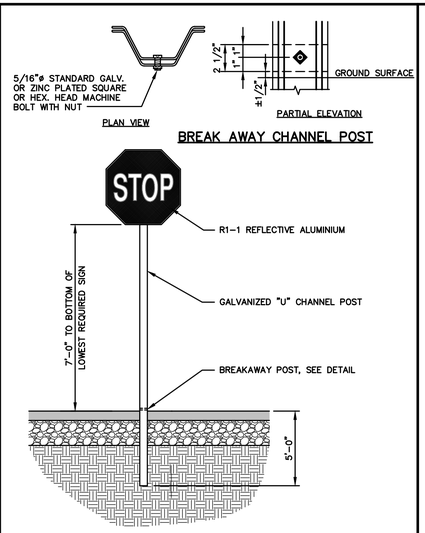(DUMPSTER ENCLOSURE, IN PARKING LOT ADJACENT TO COLUMN, AND REAR BUILDING ENTRANCE ONLY)

NOT TO SCALE

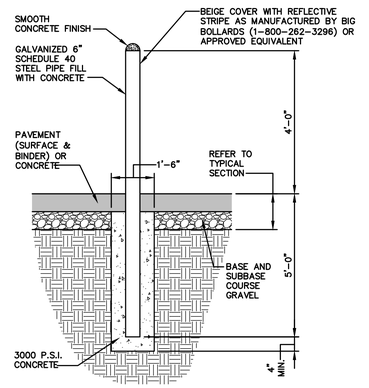


NOTE:
ALL TRAFFIC MARKINGS TO BE SOLID WHITE REFLECTIVE TRAFFIC PAINT AS PER DIMENSIONS BELOW.

## PAVEMENT MARKINGS

NOT TO SCALE

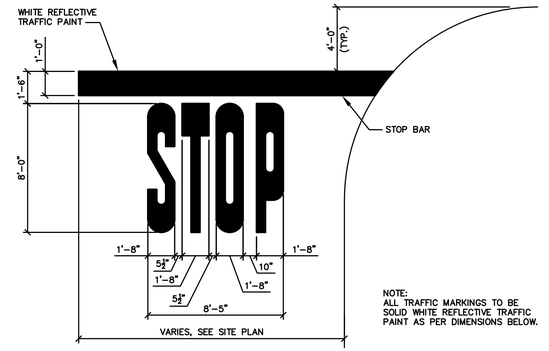


NOTE:
COMPACT SUBGRADE TO 95% MAXIMUM DRY DENSITY IN ACCORDANCE WITH ASTM D-1557

| THICKNESS OF LAYERS | |
|---|---|
| STANDARD | LAYERS |
| 1 1/4" | SURFACE COURSE BITUMINOUS 9.5mm HMA |
| 2 1/4" | BINDER COURSE BITUMINOUS SUPERPAVE 19.0mm HMA |
| 6" | AGGREGATE BASE GRAVEL MAINE DOT 703.06 TYPE A |
| 12" | AGGREGATE SUBBASE GRAVEL MAINEDOT 703.06 TYPE D |

## BITUMINOUS PAVEMENT SECTION

NOT TO SCALE

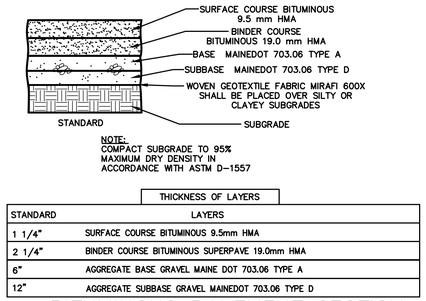


## CROSSWALK STRIPING

NOT TO SCALE




NOTE:
ALL TRAFFIC FLOW ARROWS TO BE SOLID WHITE REFLECTIVE TRAFFIC PAINT AS PER DIMENSIONS.
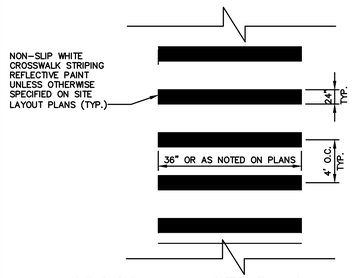
## TRAFFIC FLOW ARROWS

NOT TO SCALE

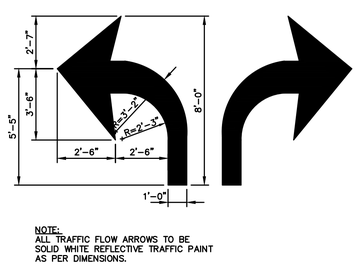


## PARKING SPACE DIMENSIONS

NOT TO SCALE

## BICYCLE PAVEMENT MARKING

NOT TO SCALE

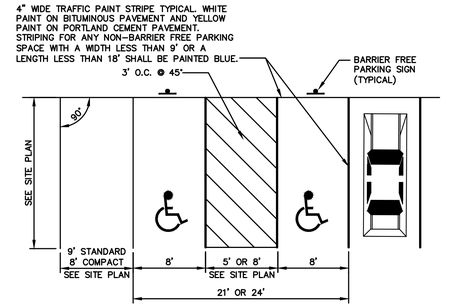


VERTICAL GRANITE CURB CROSS SECTION




VERTICAL GRANITE CURB PLAN VIEW

## VERTICAL GRANITE CURB INSTALLATION IN EXISTING STREETS

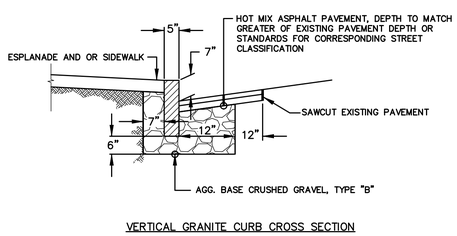NOT TO SCALE

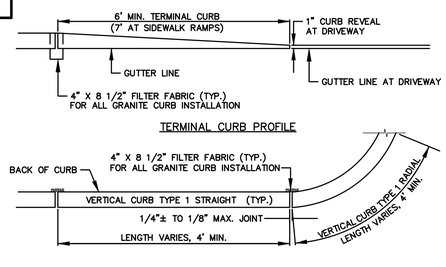


## BRICK SIDEWALK WITH BITUMINOUS BASE

NOT TO SCALE




## DIRT BAG PUMP OUTLET

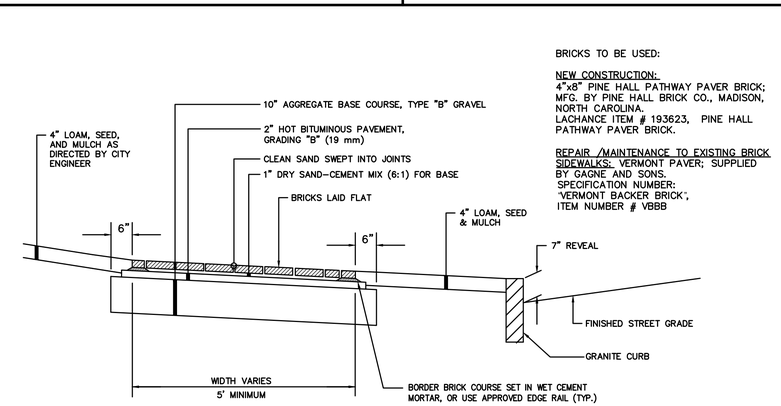NOT TO SCALE

NOTE: THIS PLAN SET IS ISSUED FOR PERMITTING PURPOSES AND SHALL NOT BE USED FOR CONSTRUCTION.

STATE OF MAINE
ALTON M. PALMER III
No. 6231
LICENSED
PROFESSIONAL ENGINEER

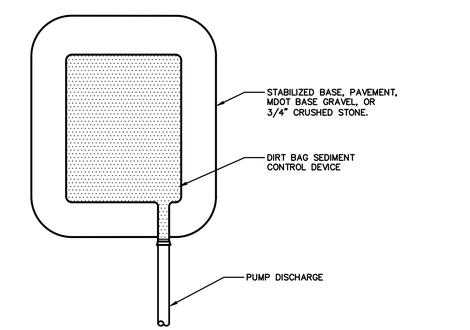05/09/2016

| Rev. | Date | Revision |
|---|---|---|
| 3 | 05/09/16 | RESPONSE TO CITY COMMENTS |
| 2 | 03/10/16 | RESPONSE TO CITY COMMENTS |
| 1 | 11/13/15 | RESPONSE TO CITY COMMENTS |

| Issued For | Date | By |
|---|---|---|
| SITE PLAN REVIEW | 8/7/15 | AMP |

Design: CEH | Drafted: CG | Date: JUNE 2015
Checked: AMP | Scale: AS SHOWN | Job No.: 3018
File Name: 3018-DETAILS.dwg

This plan shall not be modified without written permission from Gorrill-Palmer Consulting Engineers, Inc.(GPCEI). Any alterations, authorized or otherwise, shall be at the user's sole risk and without liability to GPCEI.

GORRILL PALMER
Relationships. Responsiveness. Results.
www.gorrillpalmer.com
207.772.2515

Drawing Name: Details 1
Project: York Street – Mixed Use Development, Portland, Maine
Client: York Street, LLC, 36 Danforth Street, Portland, ME 04101

Drawing No. C5.01

C:\CAD WORKING\3018 - York Street\dwg\3018-DETAILS.dwg 5/9/2016 9:18 AM