© Copyright 2016 Opechee Construction Corporation

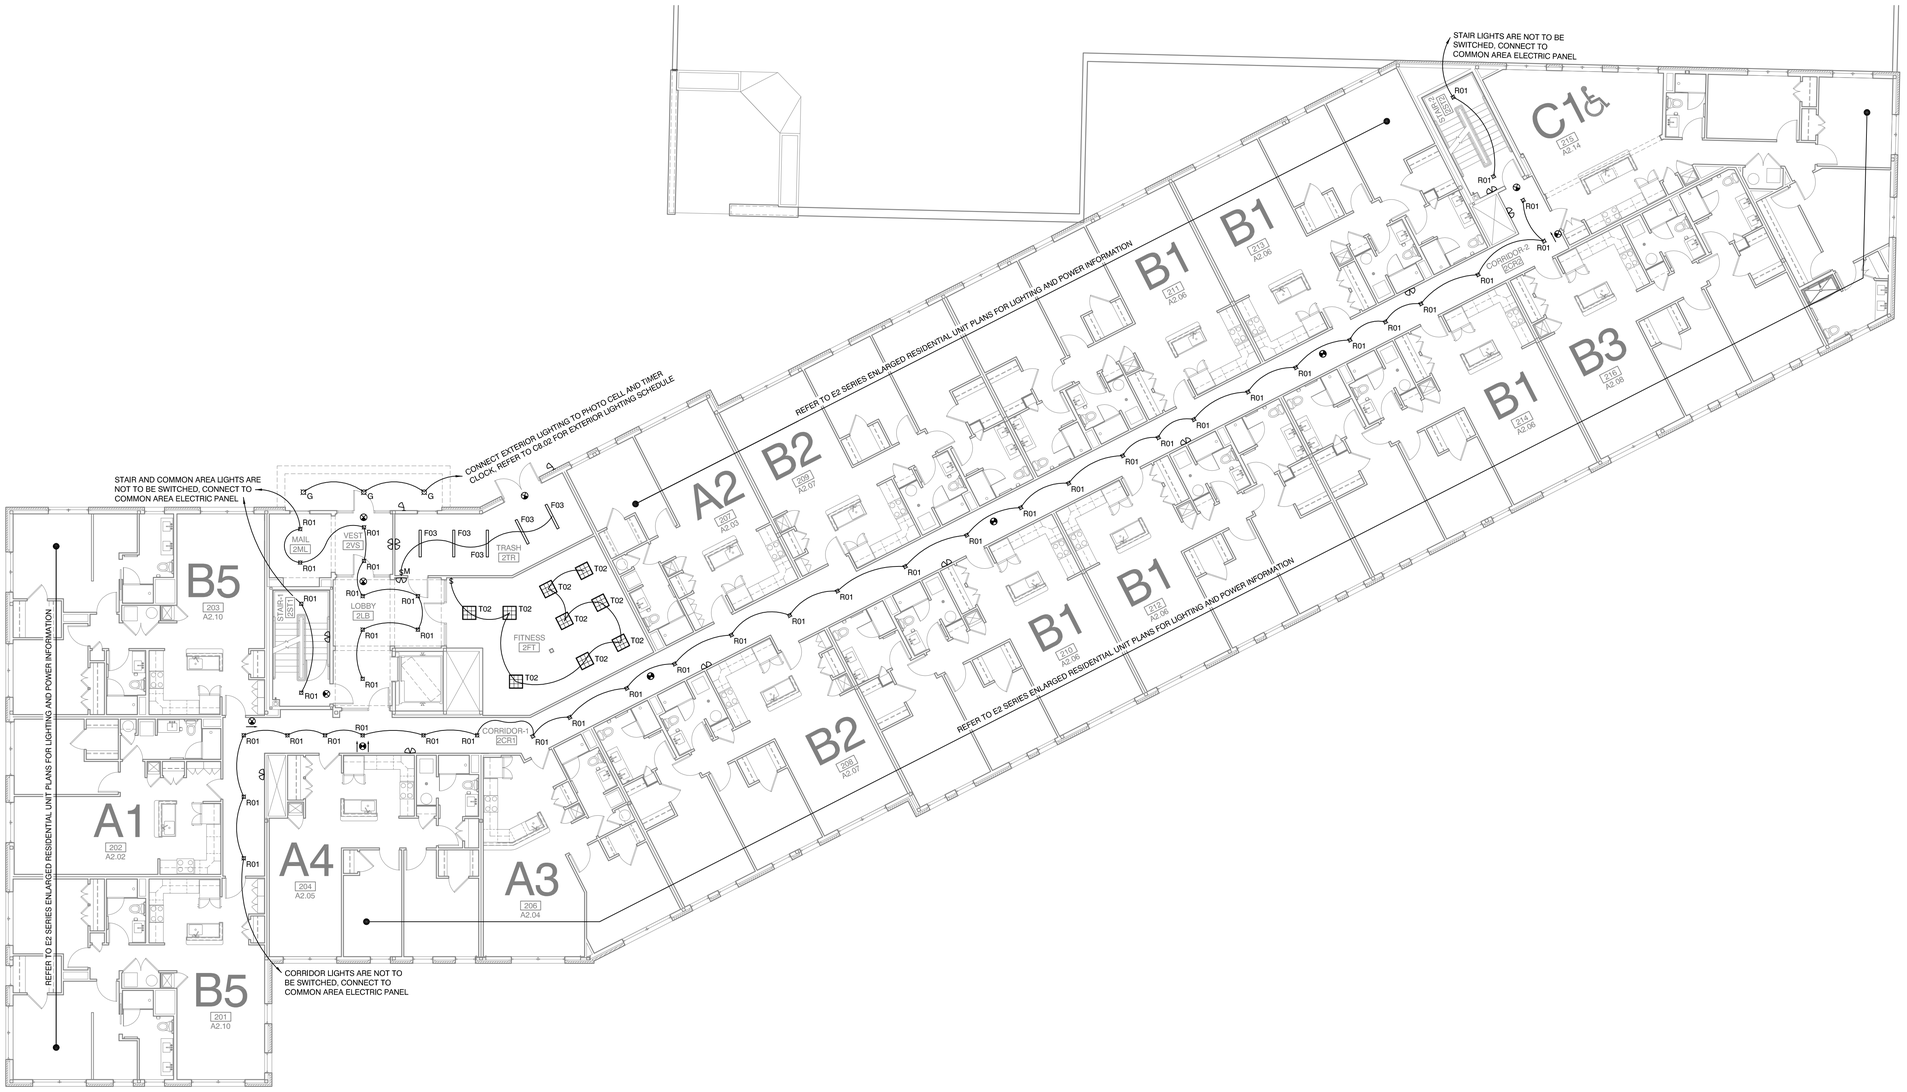

NOTE:
REFER TO SHEET E1.07 FOR LIGHTING NOTES AND LEGEND

PLAN NORTH

1 SECOND LEVEL LIGHTING PLAN
3/32" = 1'-0"

Friday, March 25, 2016 4:18:26 PM

OPECHEE CONSTRUCTION CORPORATION
11 CORPORATE DRIVE ■ BELMONT, NH 03220
PH. (603) 524-3911 ■ FAX (603) 524-3911 ■ WWW.OPECHEECOM

Mixed Use Development

York & High Street
Portland, Maine

REVISION:

ISSUED:

project architect: KAK
drawn by: JJD

SECOND LEVEL LIGHTING PLAN

sheet number:
E1.08