© Copyright 2016 Opechee Construction Corporation

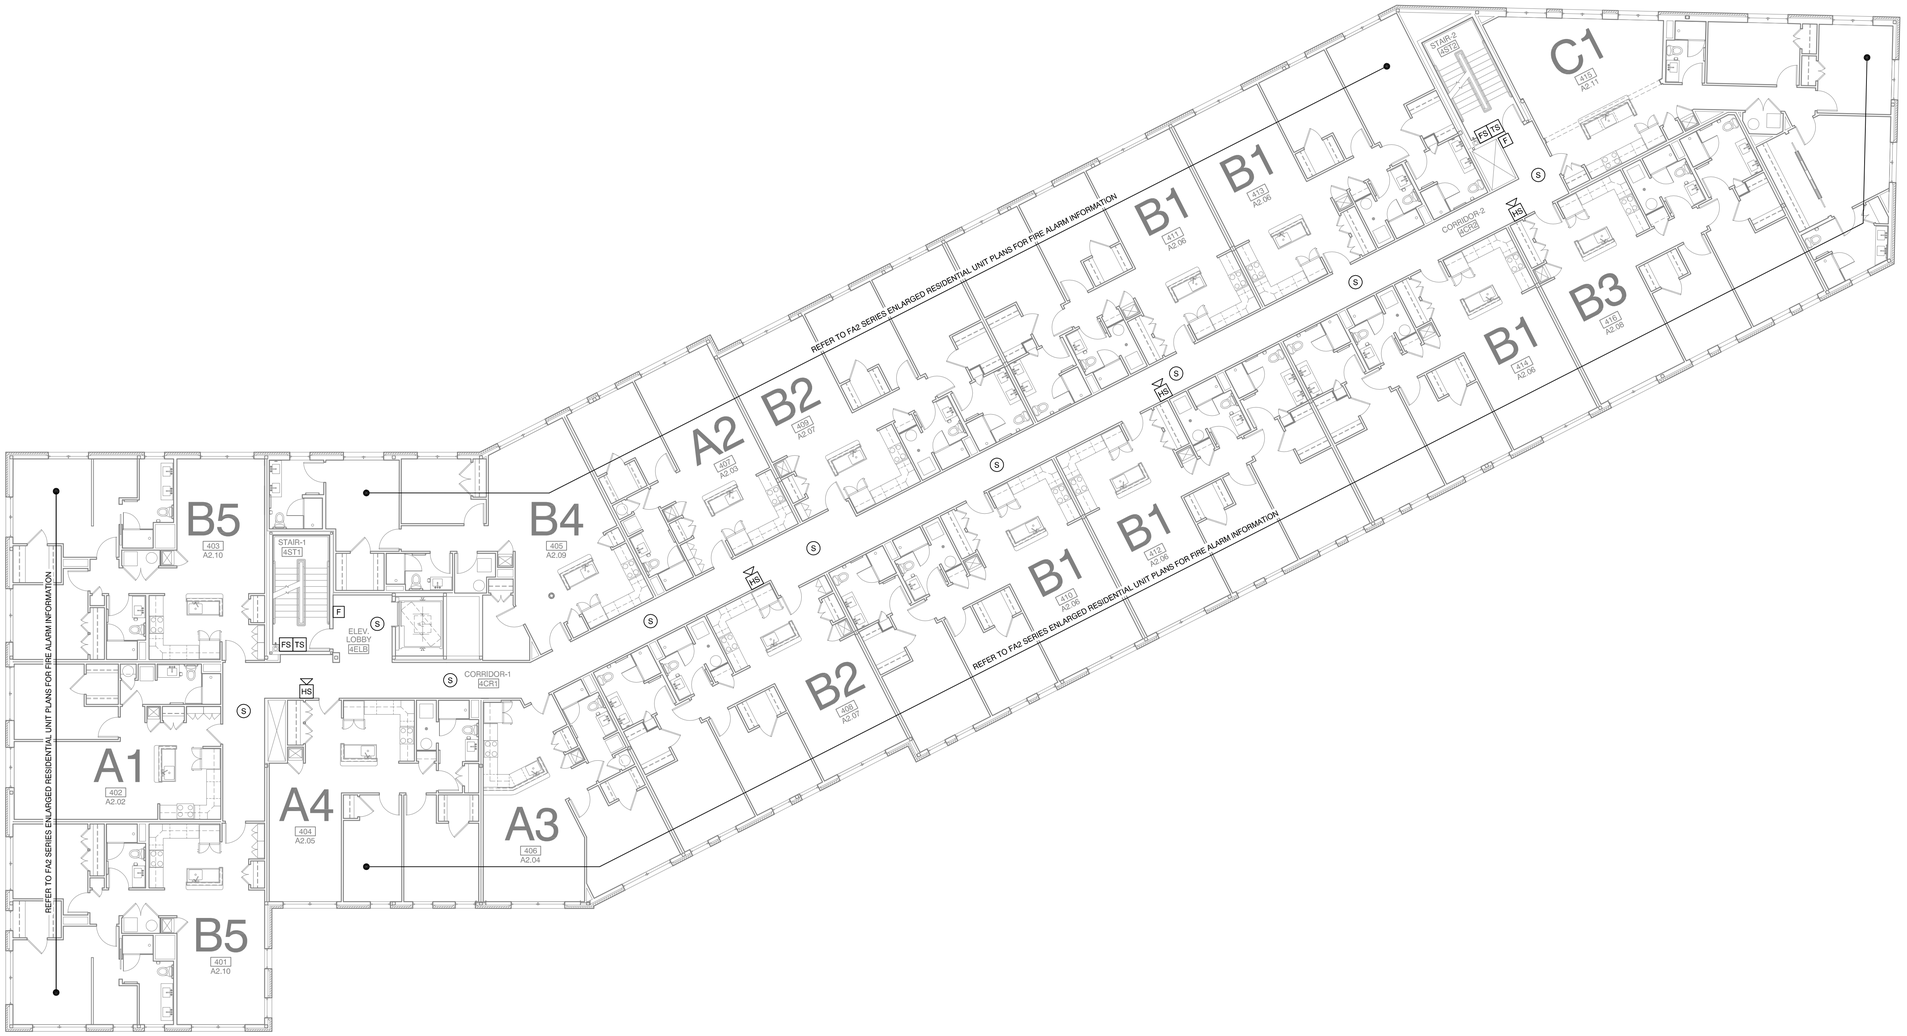

NOTE:
REFER TO SHEET FA1.01 FOR FIRE ALARM NOTES AND LEGEND

PLAN NORTH

1 FOURTH LEVEL FIRE ALARM PLAN
3/32"" = 1'-0"

Friday, March 25, 2016 4:10:49 PM

OPECHEE CONSTRUCTION CORPORATION
11 CORPORATE DRIVE ■ BELMONT, NH 03220
PH. (603) 524-3308 ■ FAX (603) 524-8065 ■ WWW.OPECHEECC.COM

Mixed Use Development

York & High Street
Portland, Maine

REVISION:

ISSUED:

project architect: KAK
drawn by: JJD

FOURTH LEVEL FIRE ALARM PLAN

sheet number:
FA1.04