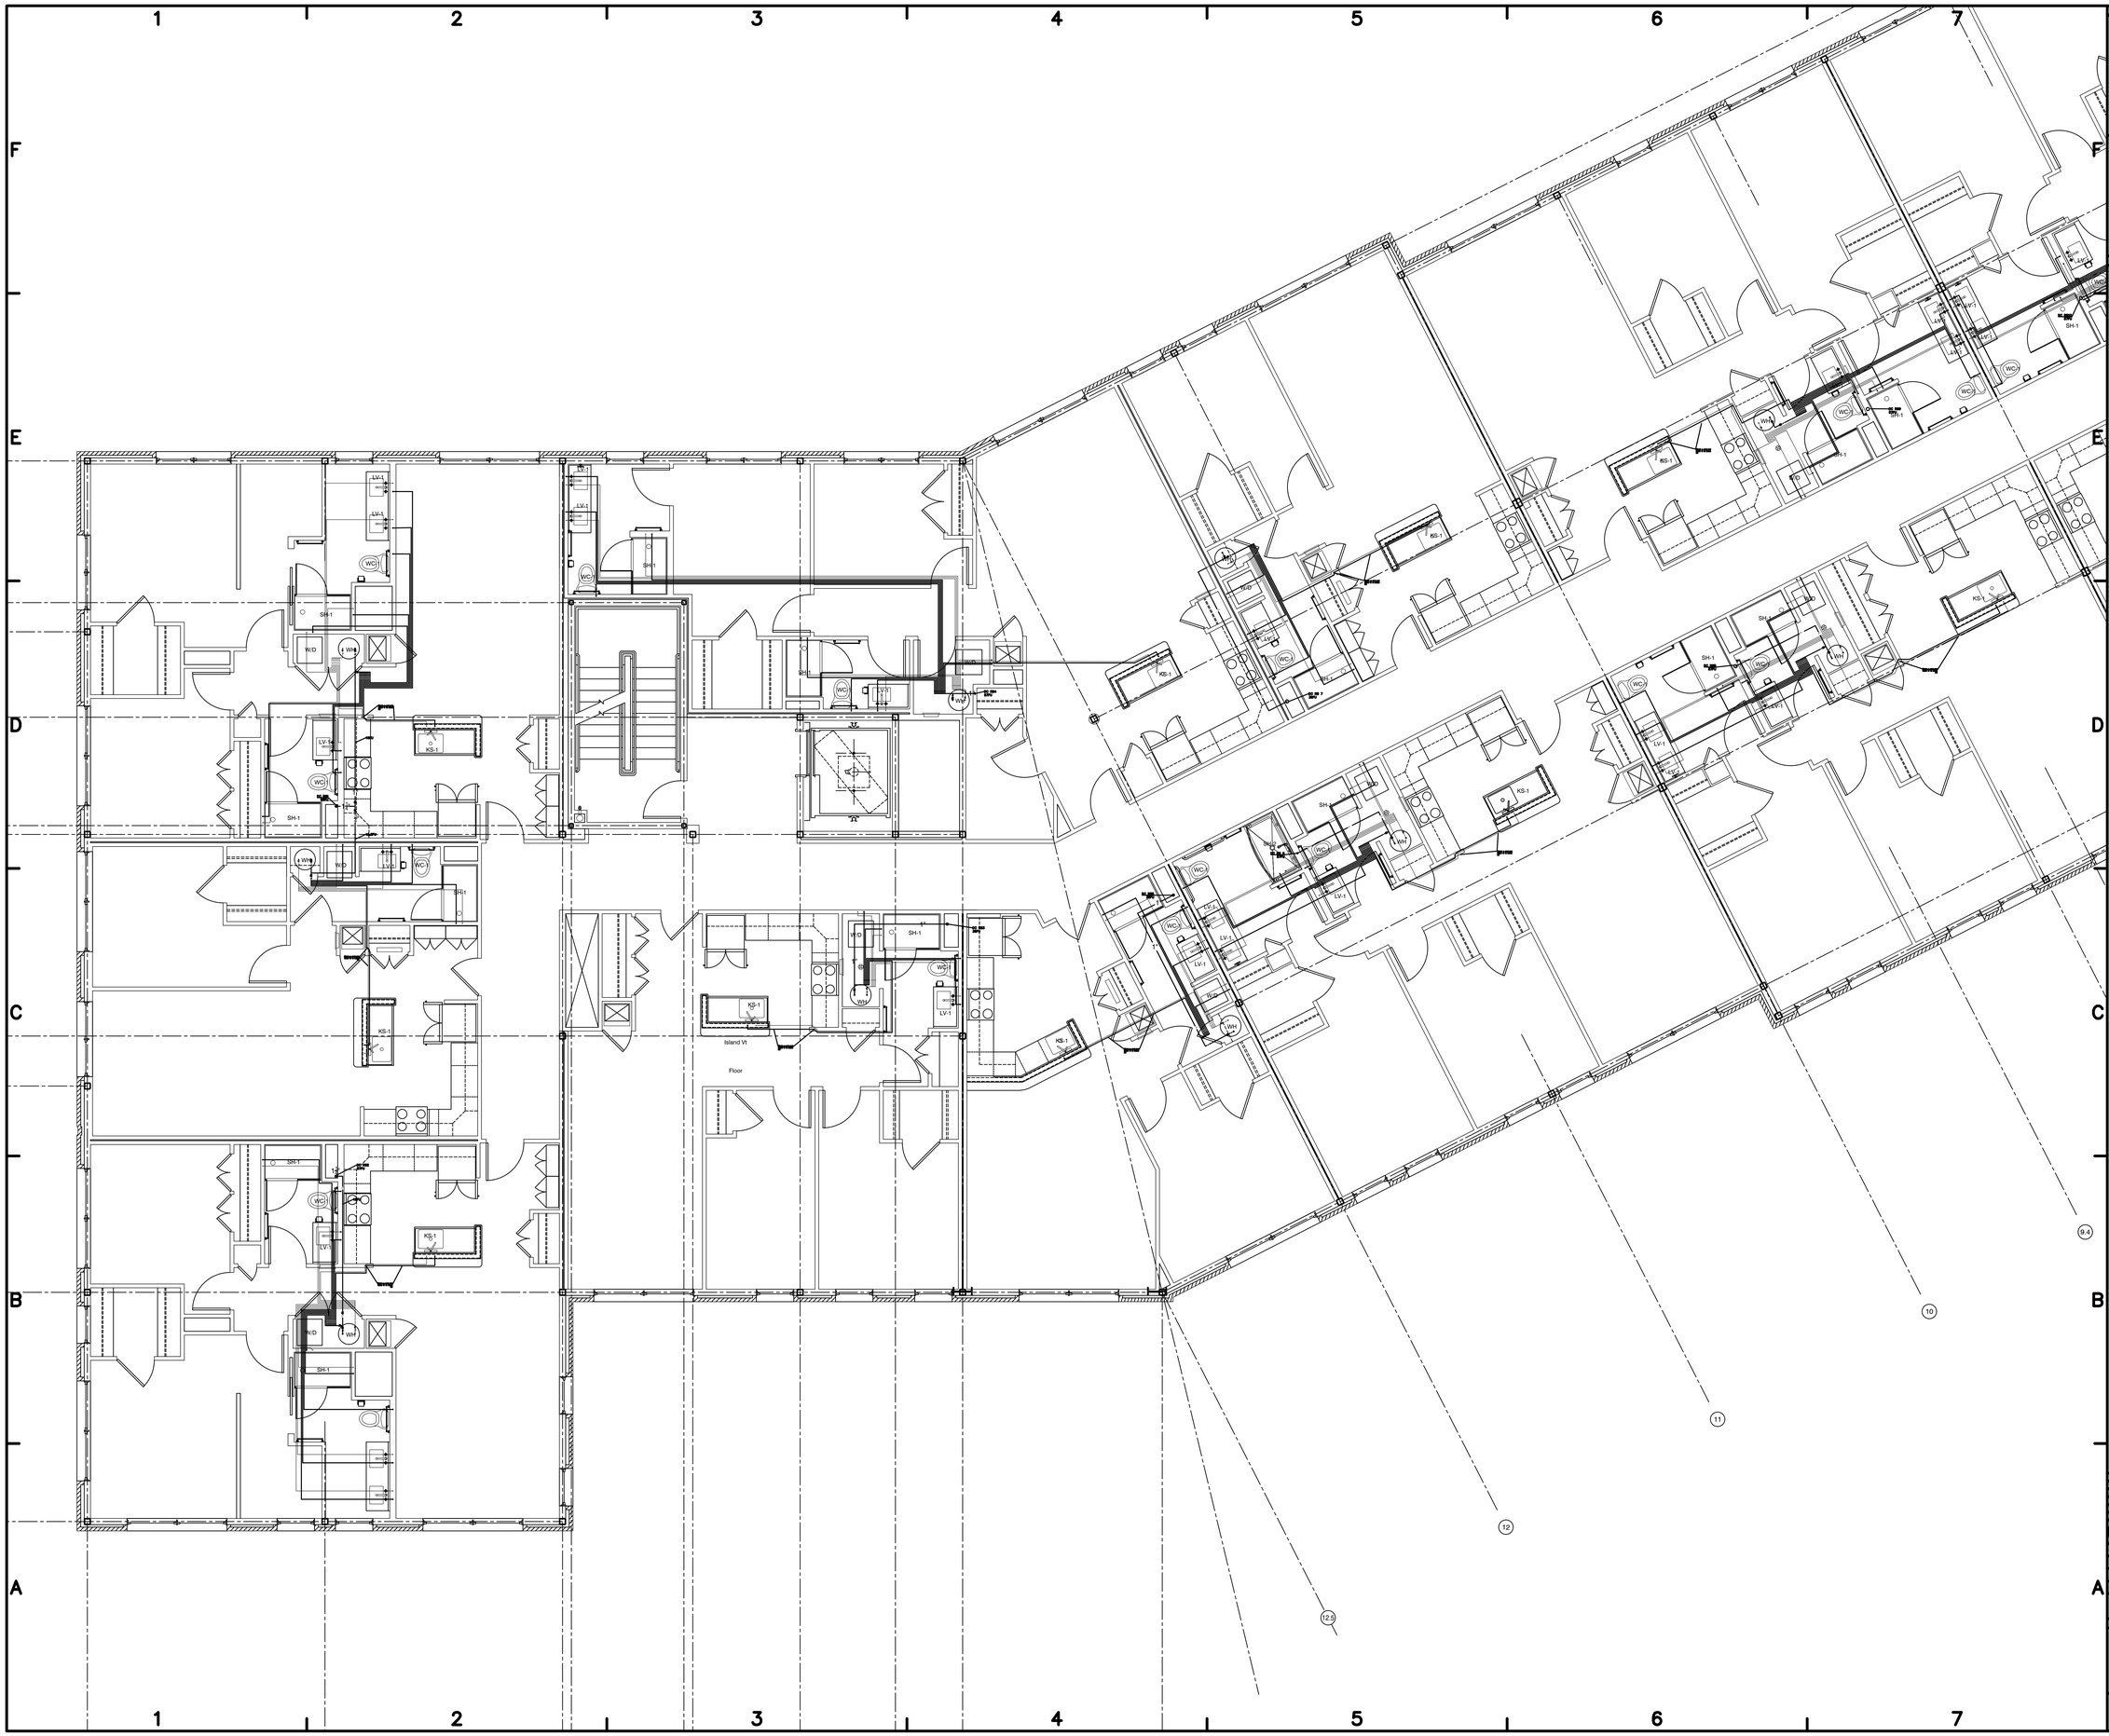

Ranor Mechanical
P.O. Box 5036
962 Main Street
North Jay, ME 04262

STATE OF MAINE
WESLEY P. SIROIS
17041
LICENSED PROFESSIONAL ENGINEER

Mixed Use Development

York & High Street
Portland, ME 04102

OWNER ADDRESS

PROJECT No. 1605
CAD DWG FILE RM P1.03 Third Level Plumbing Plan 07-13-16.dwg
DRAWN BY RS
CHK'D BY WPS
COPYRIGHT

3rd Floor Domestic

P1.03B