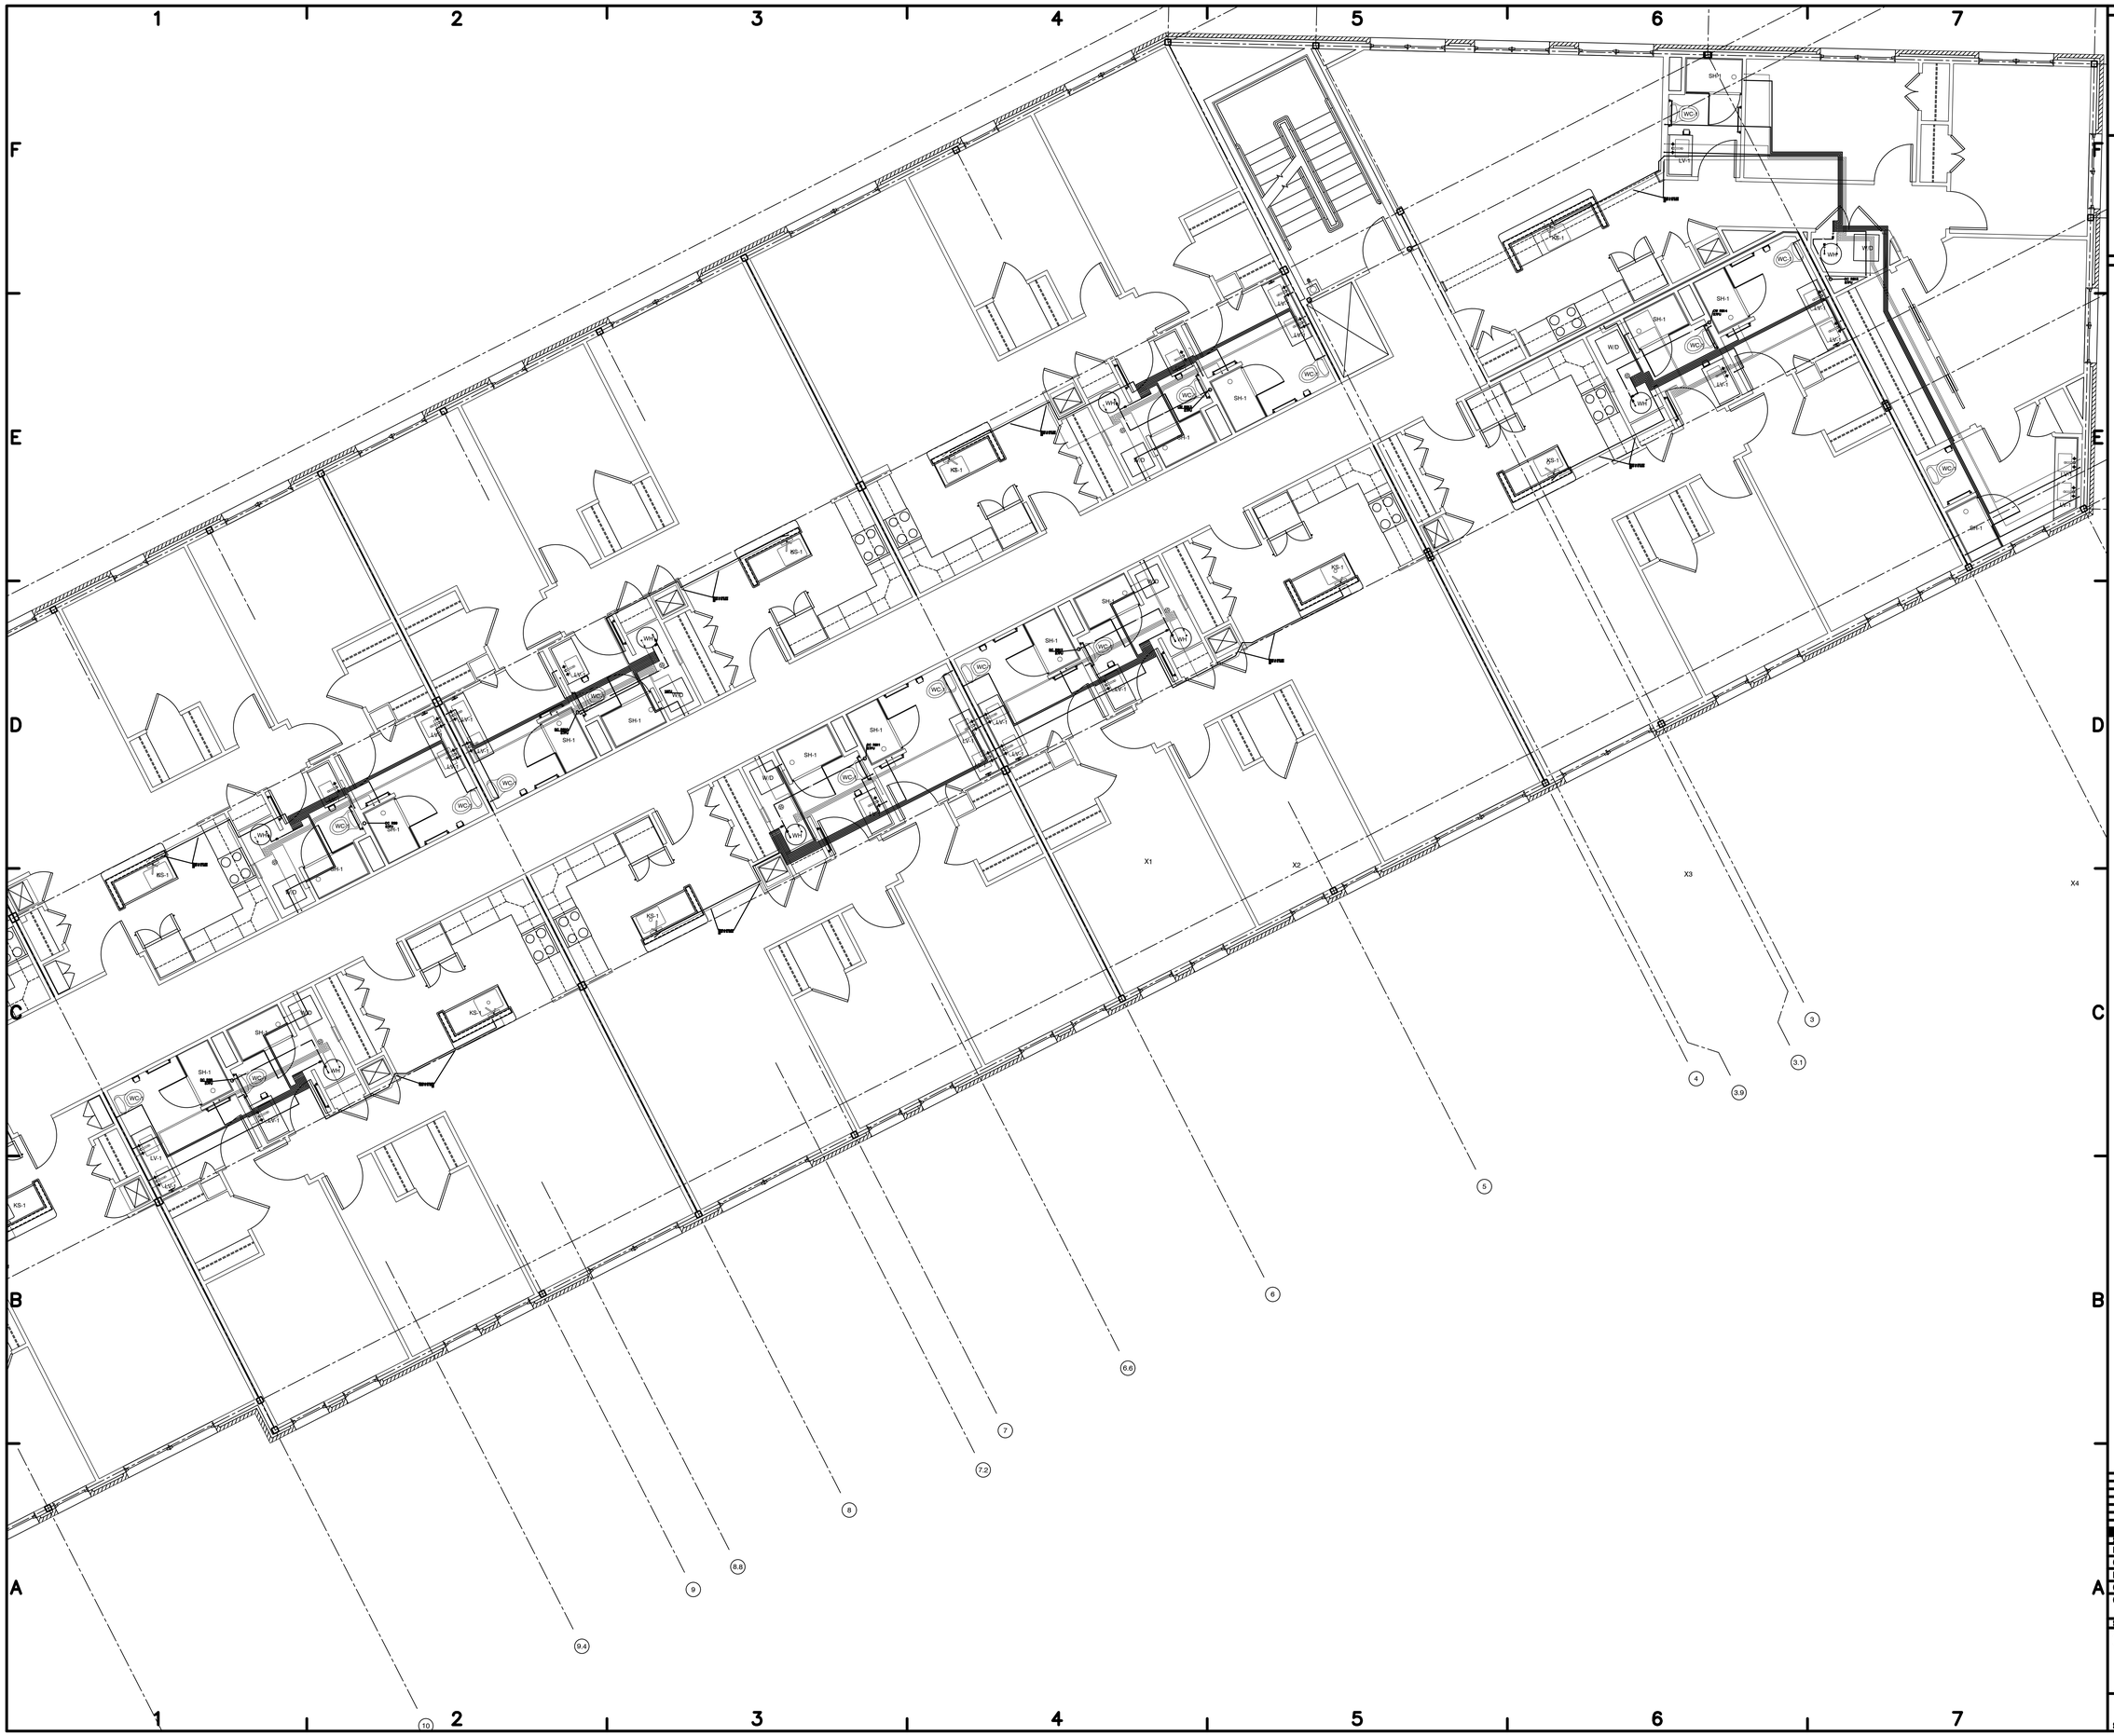

Ranor Mechanical
P.O. Box 5036
962 Main Street
North Jay, ME 04262

STATE OF MAINE
WESLEY
SIROIS
11041
LICENSED
PROFESSIONAL ENGINEER

Mixed Use Development

York & High Street
Portland, ME 04102

OWNER ADDRESS

SCALE: 1/4" = 1'
PROJECT NO: 1605
CAD FILE: RM P1.03 Third Level Plumbing Plan 07-13-16.dwg
DRAWN BY: RS
CHK'D BY: WPS

3rd Floor Domestic

P1.03C