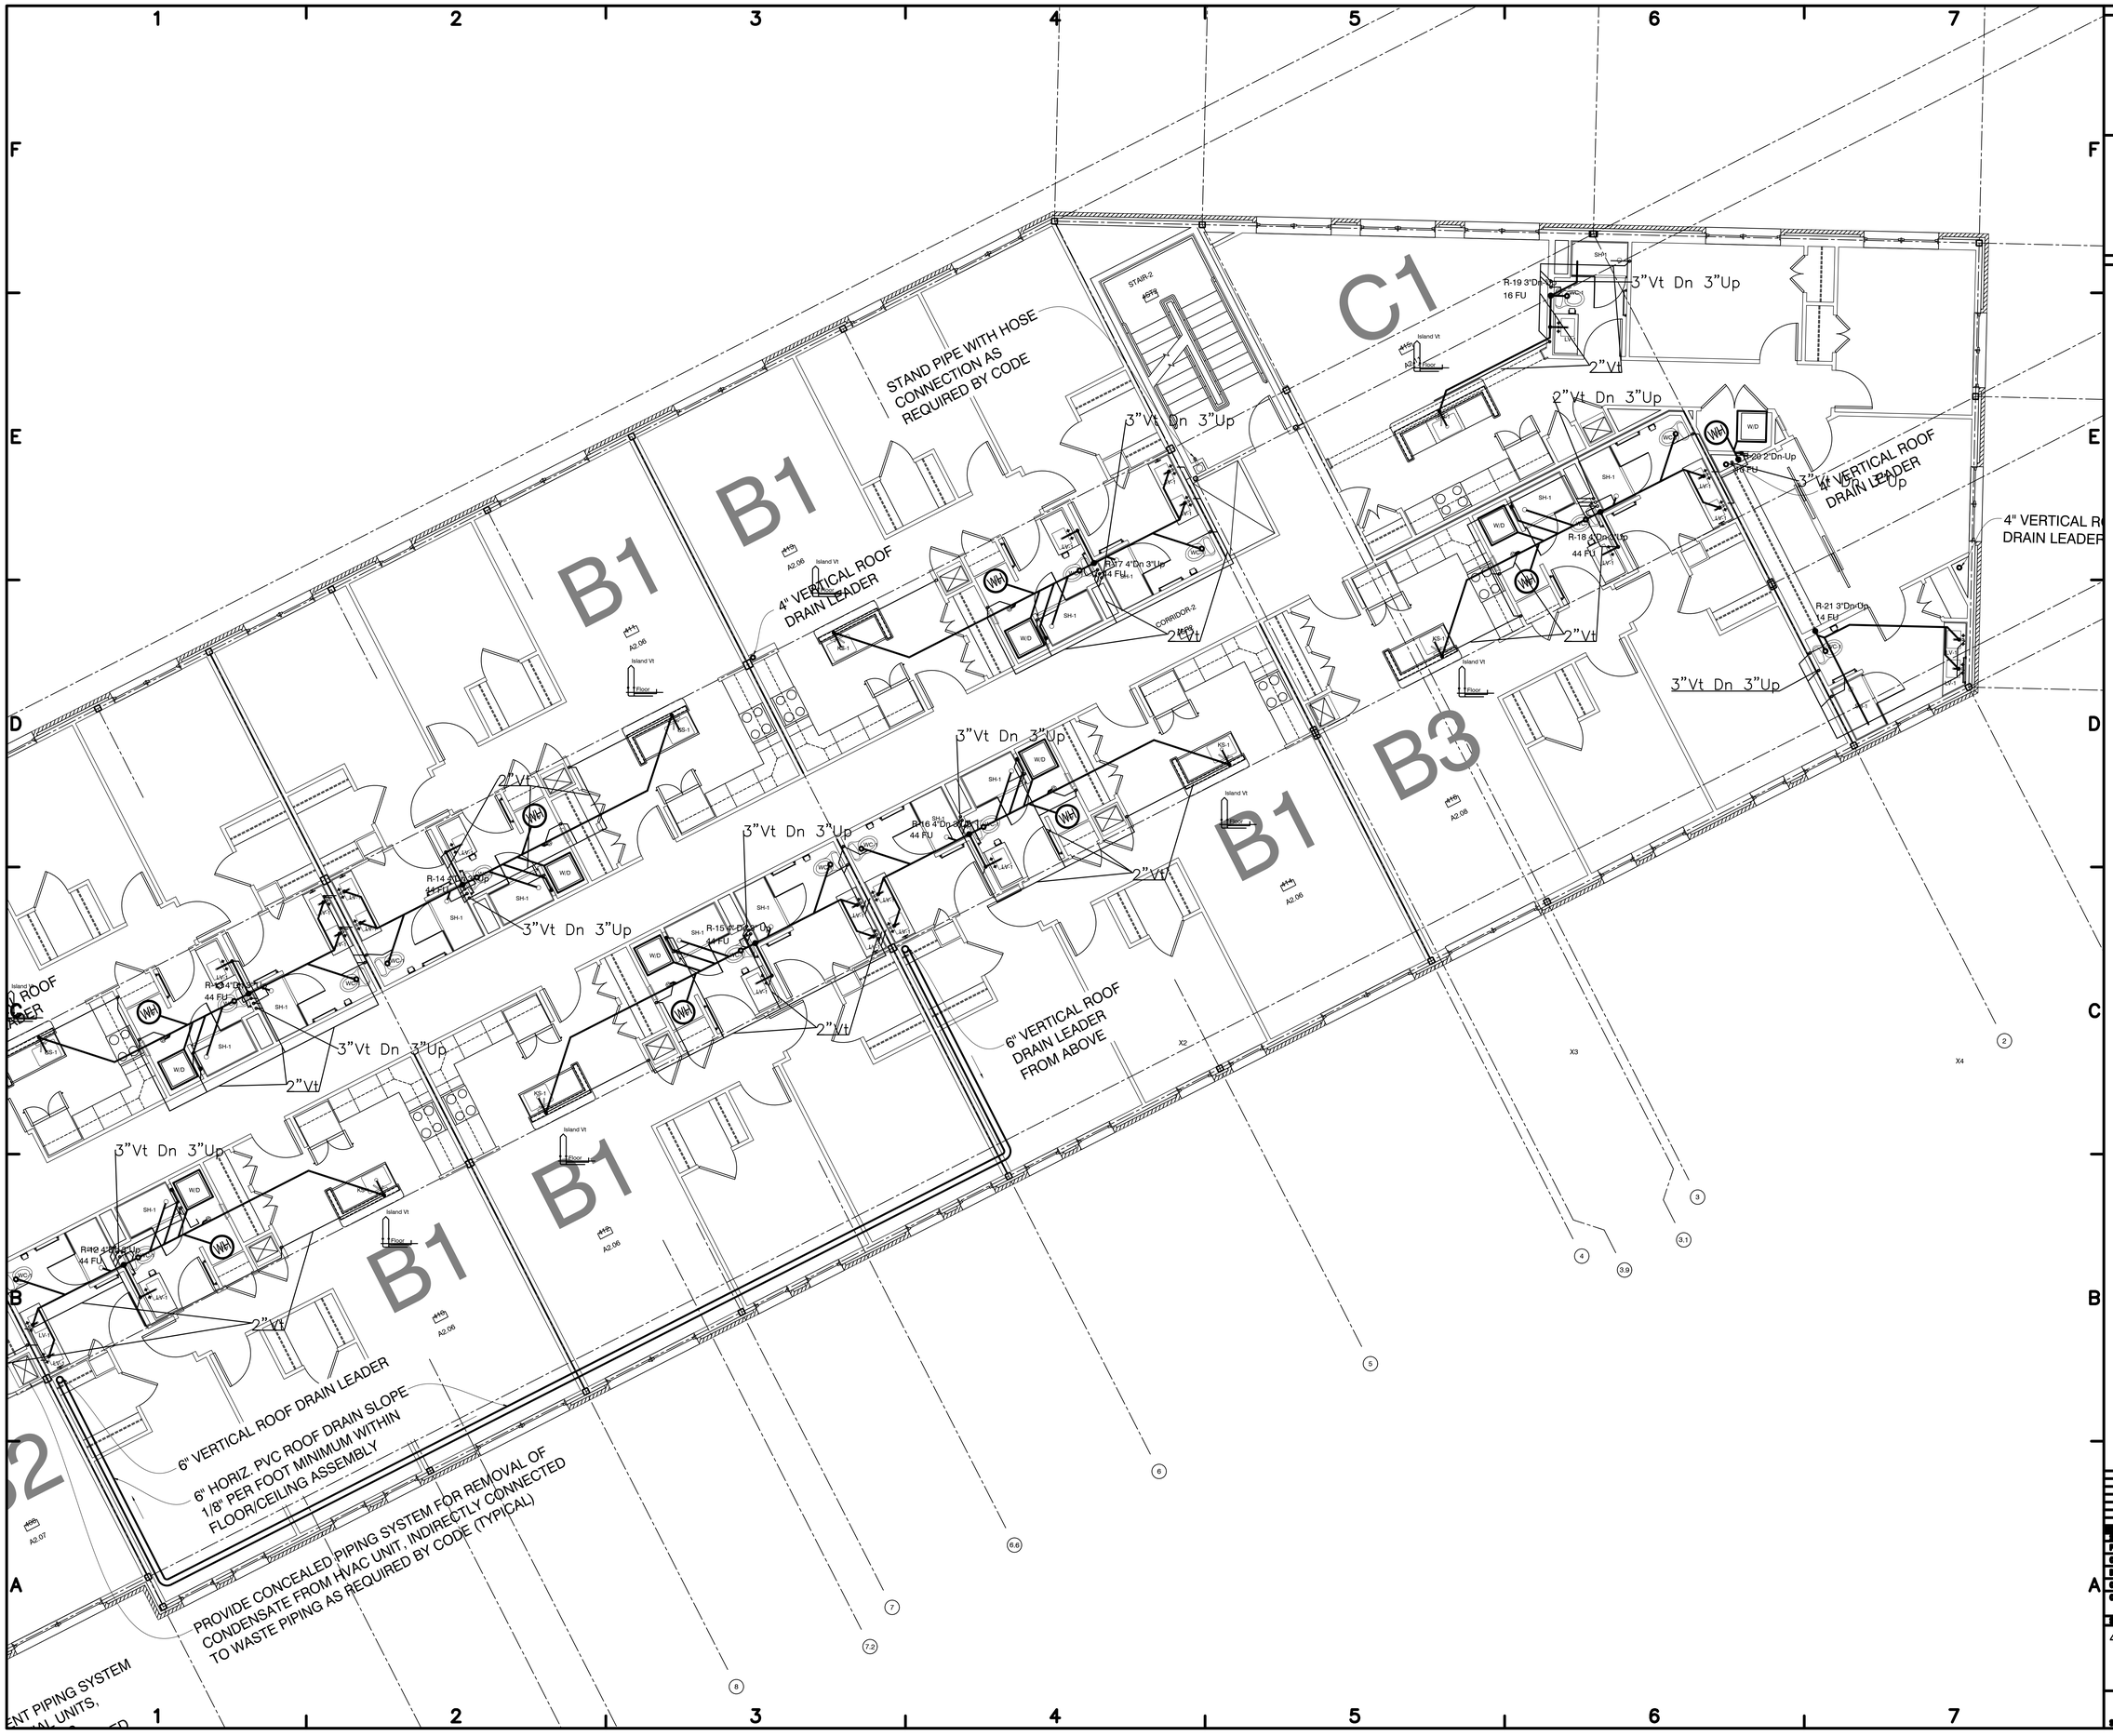

Ranor Mechanical
P.O. Box 5036
962 Main Street
North Jay, ME 04262

STATE OF MAINE
WESLEY
PROFESSIONAL ENGINEER

Mixed Use Development

York & High Street
Portland, ME 04102

OWNER ADDRESS

STATUS: 1
PROJECT No: 1605
CAD FILE: RM P1.04 Fourth Level Plumbing Plan 07-13-16.dwg
DRAWN BY: RS
CHECK BY: WPS
COPYRIGHT:

4th Floor Sanitary & Vent

P1.04A