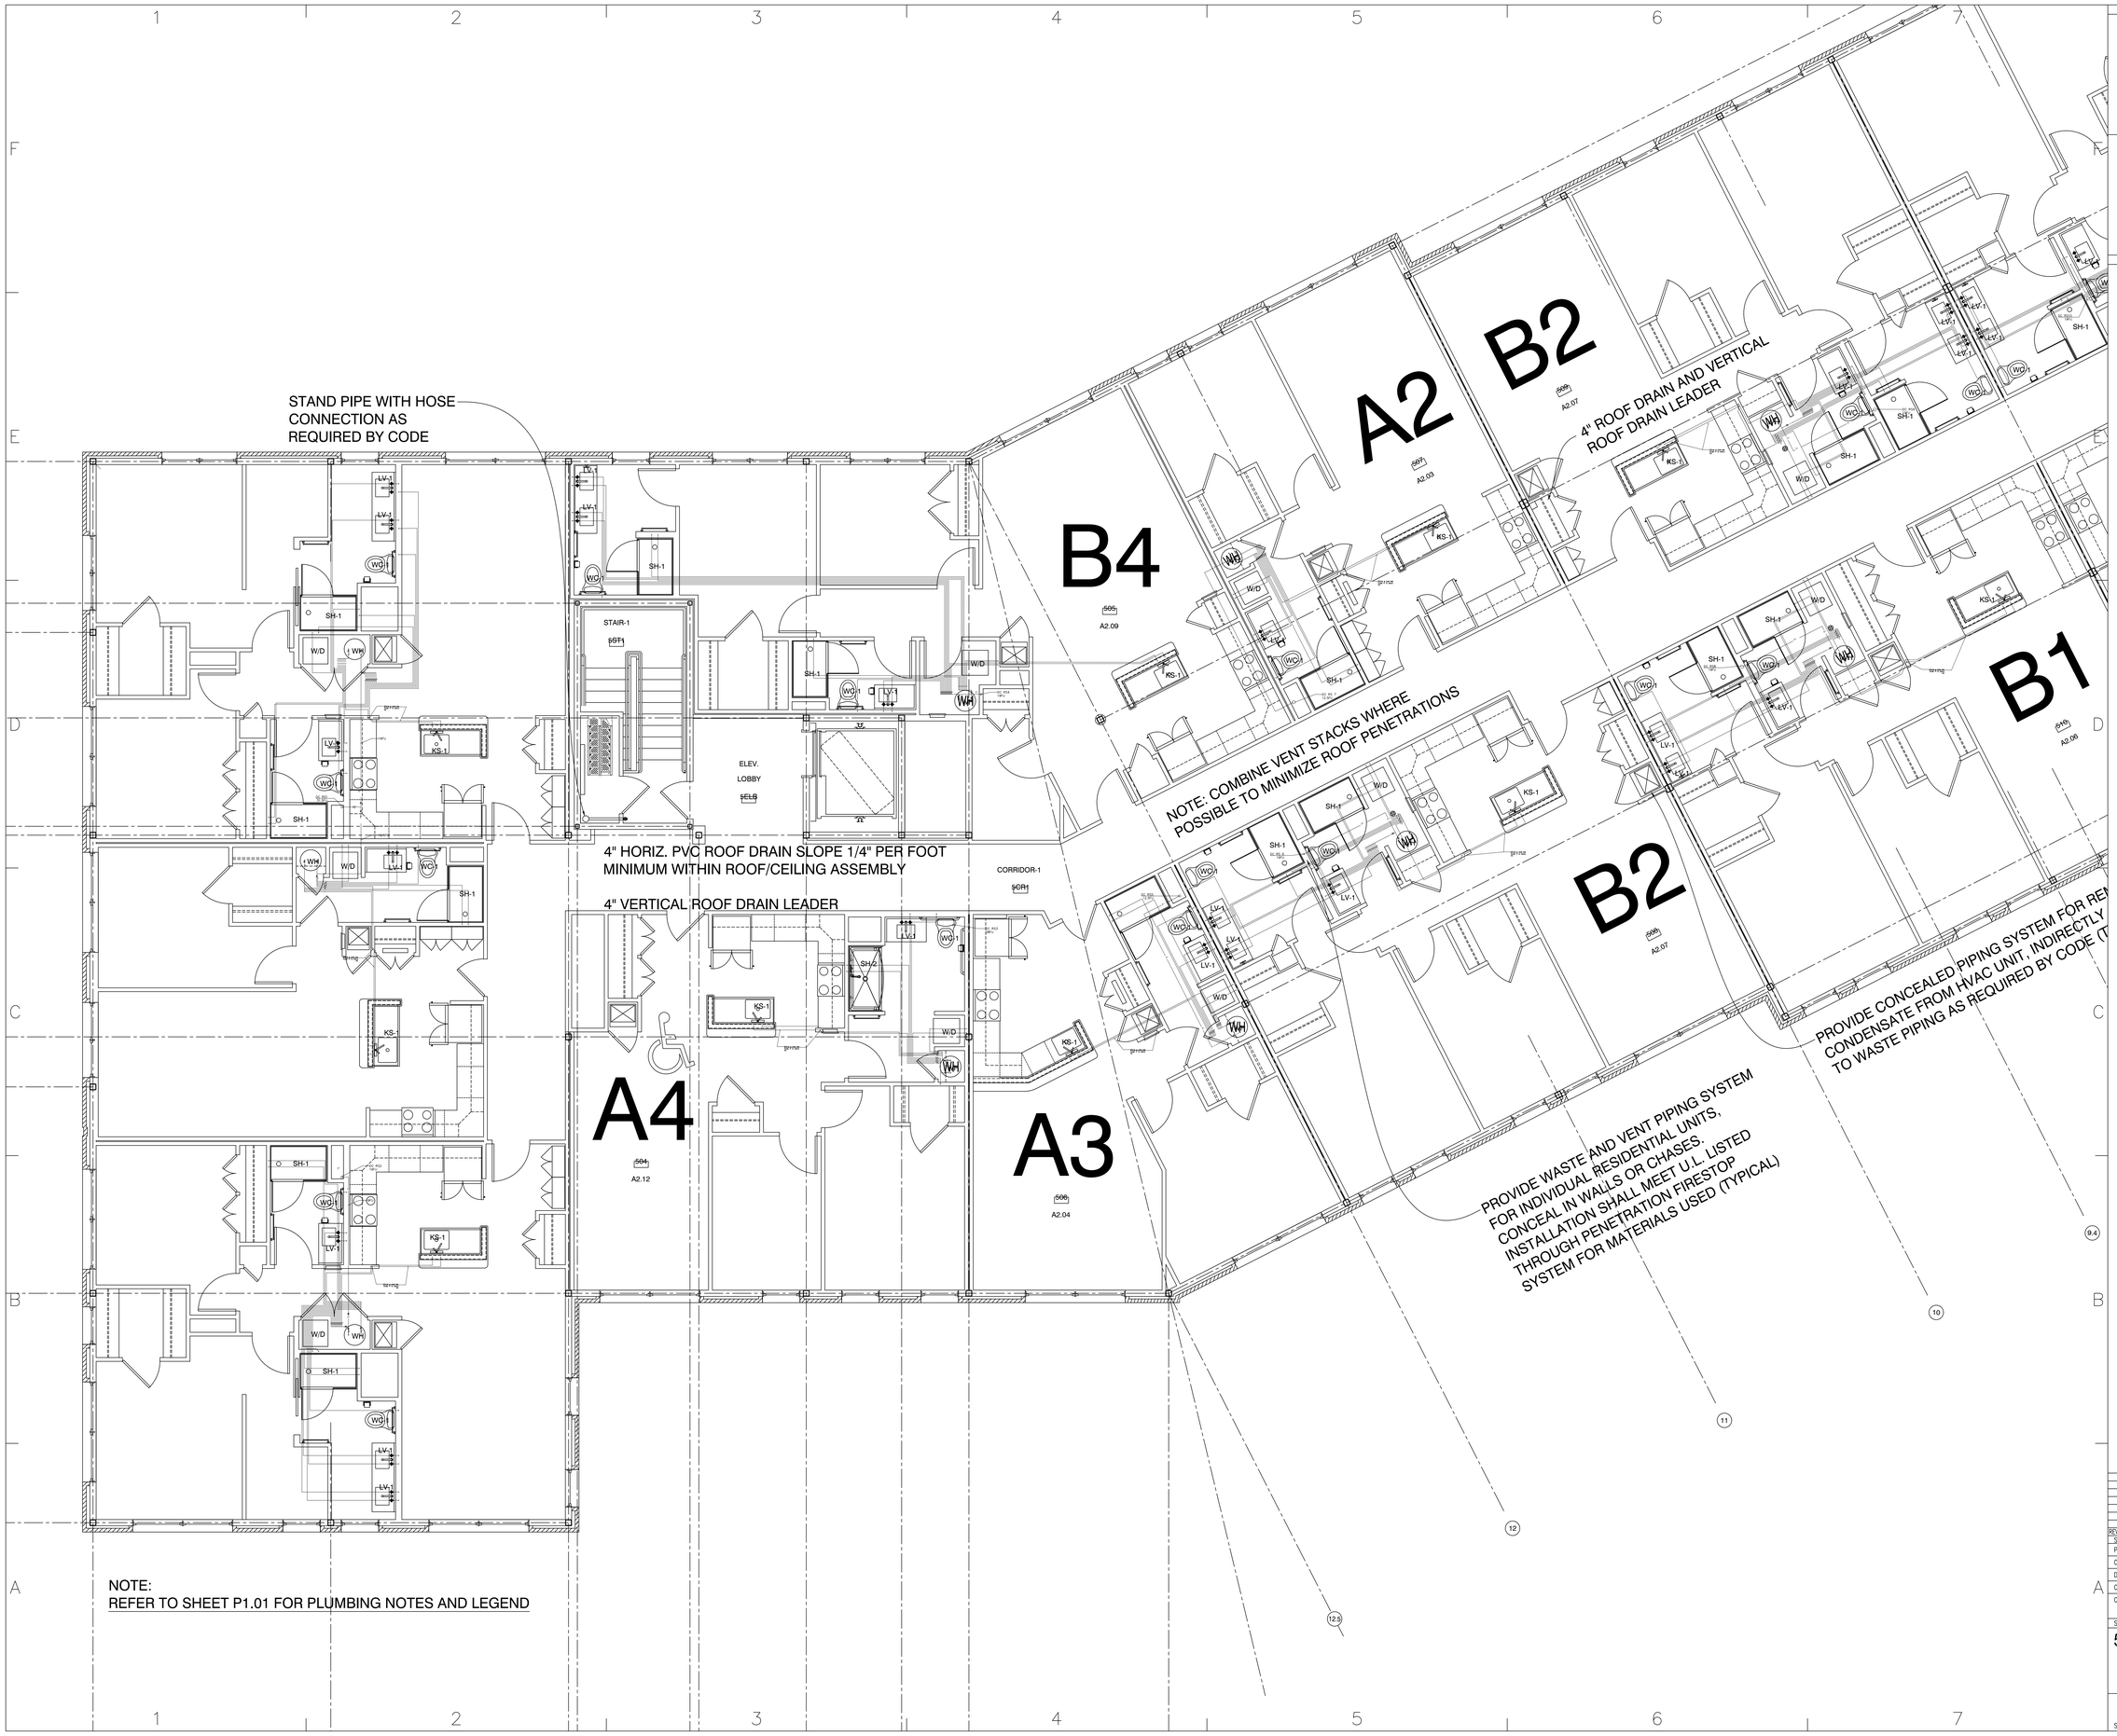

NOTE:
REFER TO SHEET P1.01 FOR PLUMBING NOTES AND LEGEND

CONSULTANTS

Ranor Mechanical
P.O. Box 5036
962 Main Street
North Jay, ME 04262

STATE OF MAINE
WESLEY
ILLINOIS
17041
LICENSED
PROFESSIONAL ENGINEER

PROJECT NAME & OWNER

Mixed Use Development

York & High Street
Portland, ME 04102

OWNER ADDRESS

REVISION	DATE	DESCRIPTION

SCALE: 1/4" = 1'

PROJECT NO: 1605

CAD DWG FILE: RM P1.05 Fifth Level Plumbing Plan 07-13-16.dwg

DRAWN BY: RS

CHK'D BY: WPS

COPYRIGHT:

SHEET TITLE

5th Floor Domestic

P1.05B

SHEET 1 OF 1