© Copyright 2016 Opechee Construction Corporation

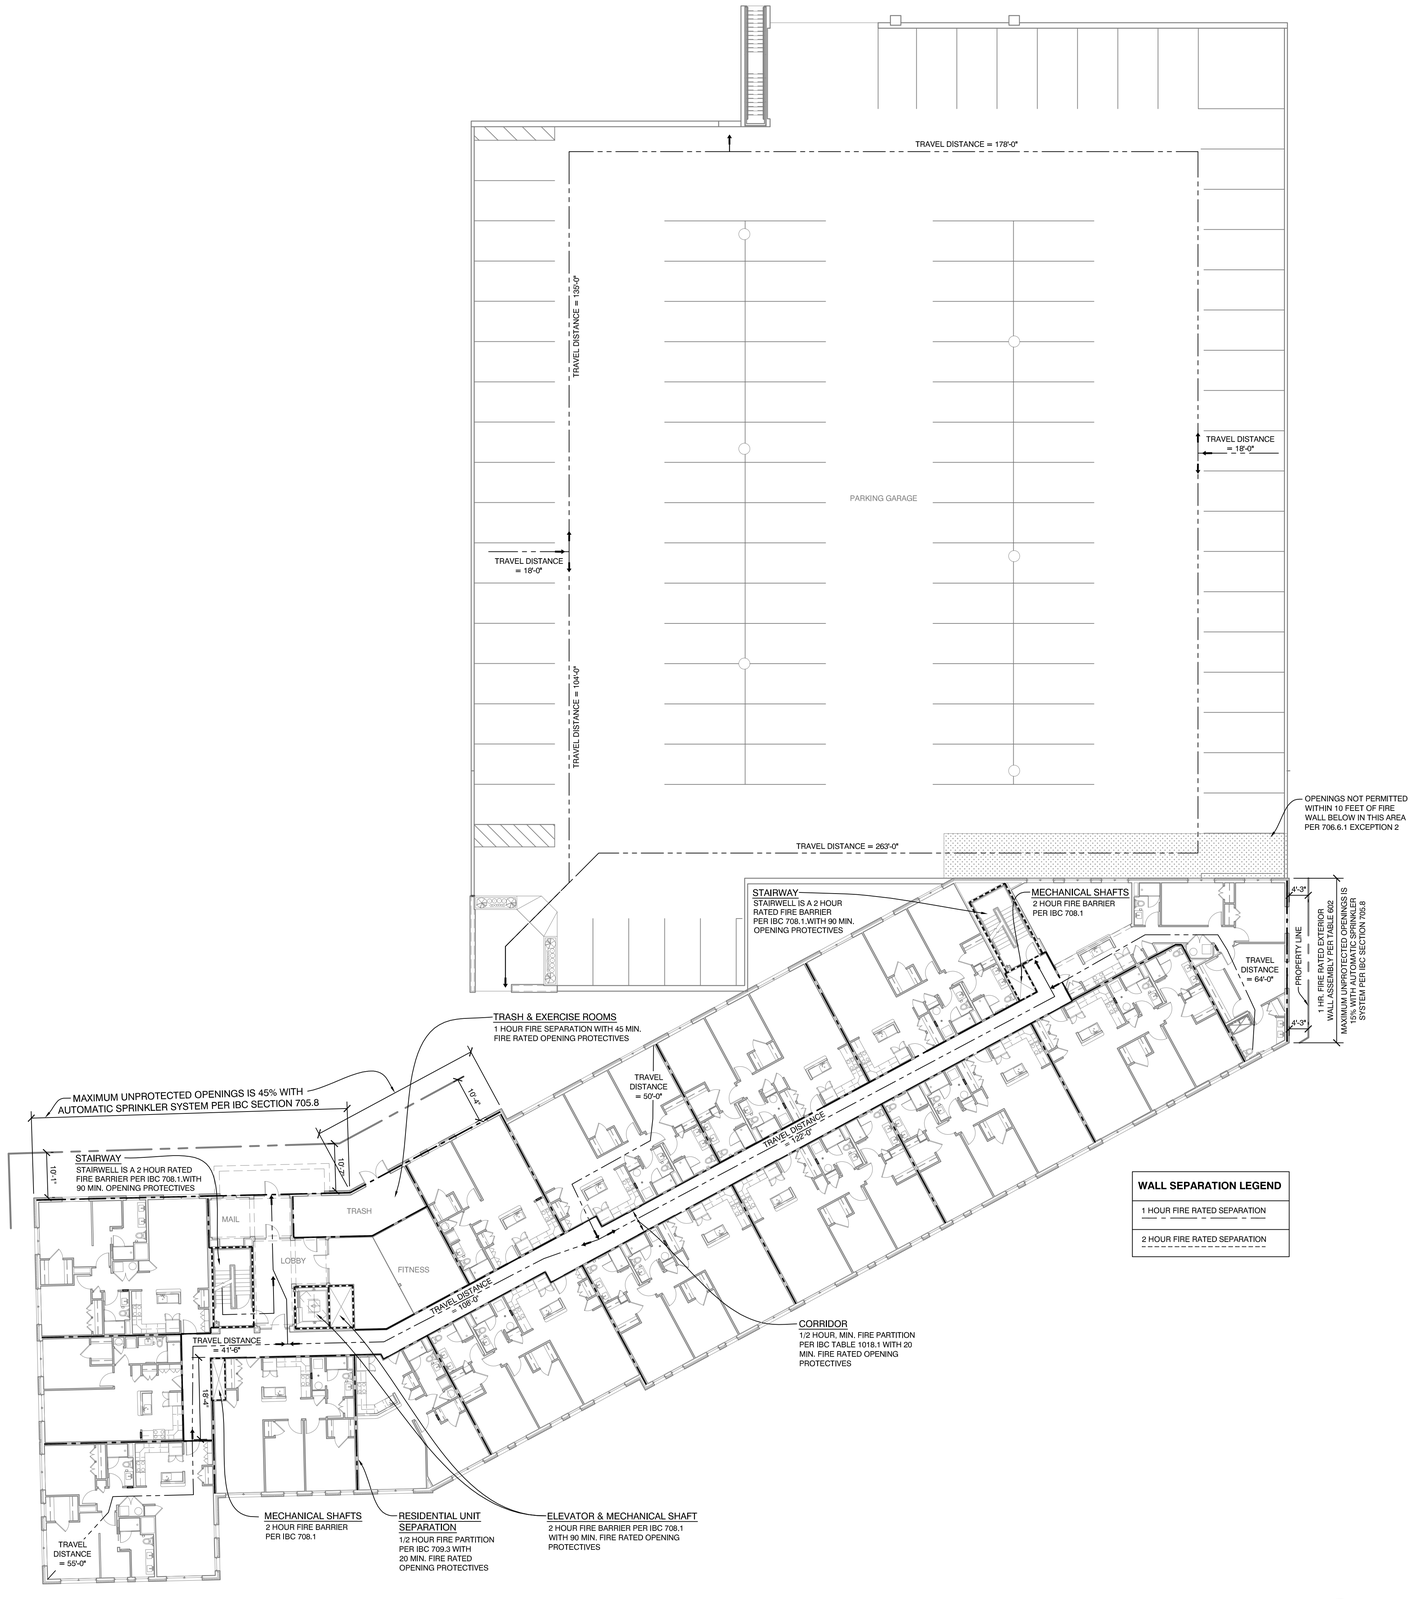

1 SECOND FLOOR PLAN
1/16" = 1'-0"

OPECHEE CONSTRUCTION CORPORATION
11 CORPORATE DRIVE ■ BELMONT, NH 03220
PH (603) 524-3300 ■ FAX (603) 524-8536 ■ WWW.OPECHEECO.COM

LICENSED ARCHITECT
5-16-16
KEITH A KELLEY
No. 4212
STATE OF MAINE

Mixed Use Development

York & High Street
Portland, Maine

REVISION:
05-13-16 ADDED NOTE RE: FIREWALL

ISSUED:
04-01-16 FOR STATE FIRE MARSHAL
05-09-16 FOR BUILDING PERMIT

project architect: KAK
drawn by: JJD

LIFE SAFETY BLDG SECOND FLOOR PLAN

sheet number:
LS1.02

Friday, May 13, 2016 9:18:49 AM