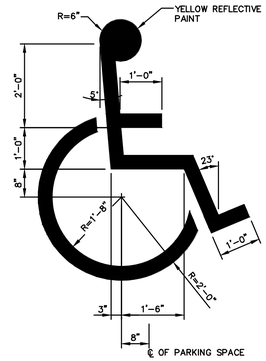

INTERNATIONAL BARRIER FREE SYMBOL

NOT TO SCALE

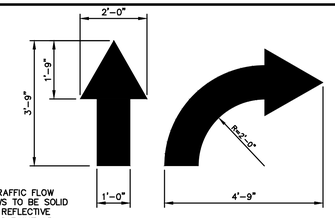

NOTE:
ALL TRAFFIC FLOW ARROWS TO BE SOLID WHITE REFLECTIVE TRAFFIC PAINT AS PER DIMENSIONS.

TRAFFIC FLOW ARROWS

NOT TO SCALE

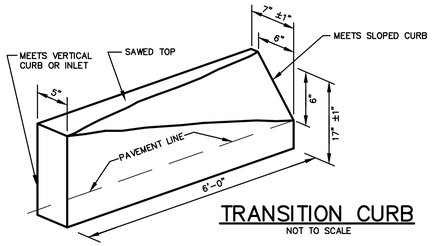

TRANSITION CURB

NOT TO SCALE

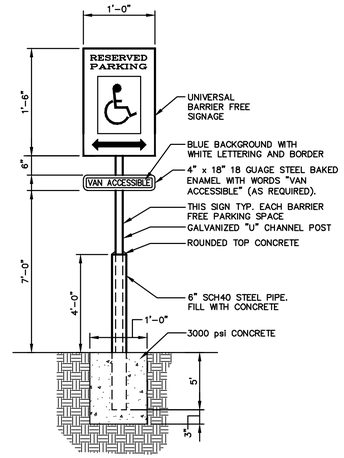

BARRIER FREE PARKING SIGN

NOT TO SCALE

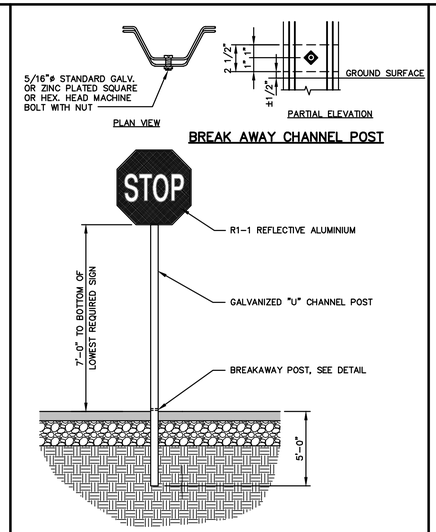

STOP SIGN

NOT TO SCALE

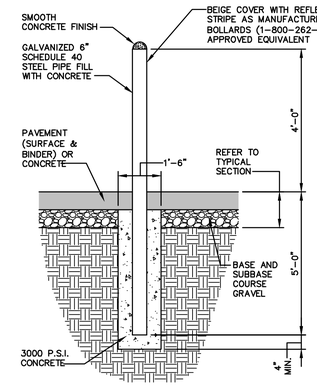

GUARD POST

(DUMPSTER ENCLOSURE, IN PARKING LOT ADJACENT TO COLUMN, AND REAR BUILDING ENTRANCE ONLY)

NOT TO SCALE

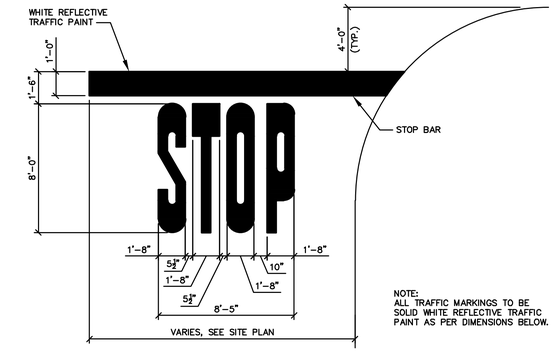

NOTE:
ALL TRAFFIC MARKINGS TO BE SOLID WHITE REFLECTIVE TRAFFIC PAINT AS PER DIMENSIONS BELOW.

PAVEMENT MARKINGS

NOT TO SCALE

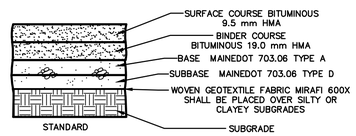

NOTE:
COMPACT SUBGRADE TO 95% MAXIMUM DRY DENSITY IN ACCORDANCE WITH ASTM D-1557

THICKNESS OF LAYERS	
STANDARD	LAYERS
1 1/4"	SURFACE COURSE BITUMINOUS 9.5mm HMA
2 1/4"	BINDER COURSE BITUMINOUS SUPERPAVE 19.0mm HMA
6"	AGGREGATE BASE GRAVEL MAINE DOT 703.06 TYPE A
12"	AGGREGATE SUBBASE GRAVEL MAINEDOT 703.06 TYPE D

BITUMINOUS PAVEMENT SECTION

NOT TO SCALE

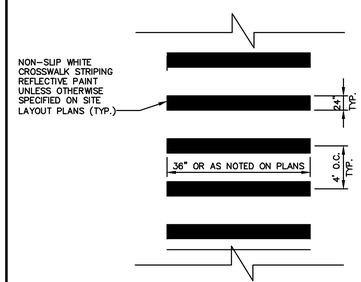

CROSSWALK STRIPING

NOT TO SCALE

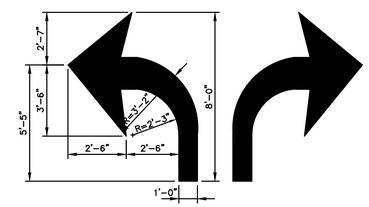

NOTE:
ALL TRAFFIC FLOW ARROWS TO BE SOLID WHITE REFLECTIVE TRAFFIC PAINT AS PER DIMENSIONS.

TRAFFIC FLOW ARROWS

NOT TO SCALE

4" WIDE TRAFFIC PAINT STRIPE TYPICAL. WHITE PAINT ON BITUMINOUS PAVEMENT AND YELLOW PAINT ON PORTLAND CEMENT PAVEMENT. STRIPING FOR ANY NON-BARRIER FREE PARKING SPACE WITH A WIDTH LESS THAN 9' OR A LENGTH LESS THAN 18' SHALL BE PAINTED BLUE.

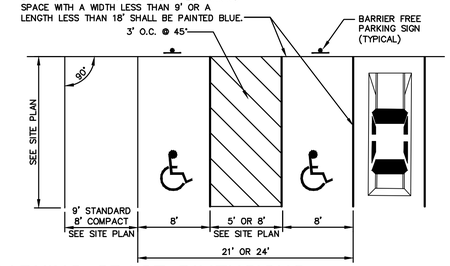

PARKING SPACE DIMENSIONS

NOT TO SCALE

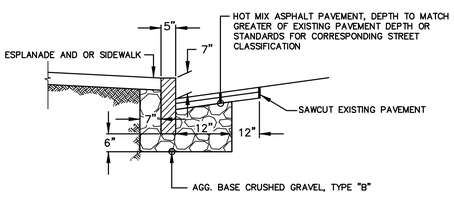

VERTICAL GRANITE CURB CROSS SECTION

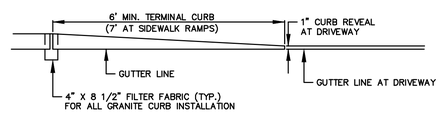

TERMINAL CURB PROFILE

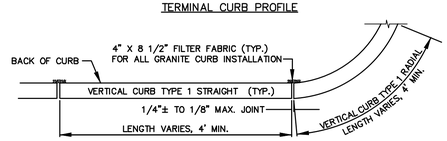

VERTICAL GRANITE CURB PLAN VIEW

VERTICAL GRANITE CURB INSTALLATION IN EXISTING STREETS

NOT TO SCALE

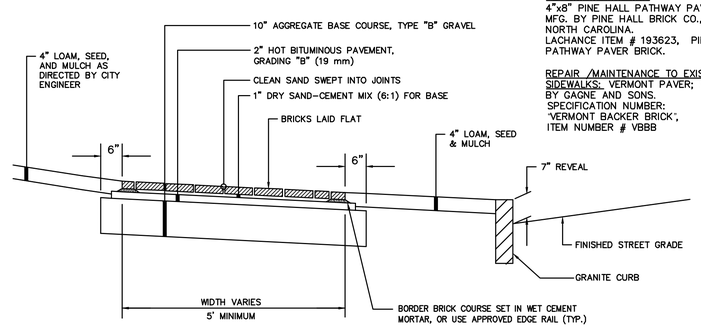

BRICKS TO BE USED:

NEW CONSTRUCTION:
4"x8" PINE HALL PATHWAY PAVER BRICK; MFG. BY PINE HALL BRICK CO., MADISON, NORTH CAROLINA.
LACHANCE ITEM # 193623, PINE HALL PATHWAY PAVER BRICK.

REPAIR /MAINTENANCE TO EXISTING BRICK SIDEWALKS: VERMONT PAVER; SUPPLIED BY GAGNE AND SONS.
SPECIFICATION NUMBER:
'VERMONT BACKER BRICK',
ITEM NUMBER # VBBB

BRICK SIDEWALK WITH BITUMINOUS BASE

NOT TO SCALE

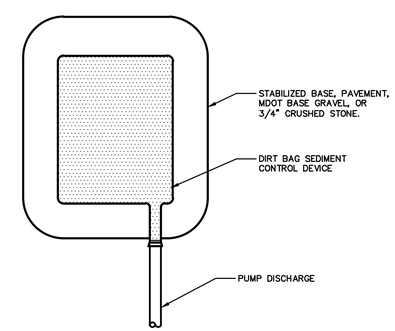

DIRT BAG PUMP OUTLET

NOT TO SCALE

NOTE: THIS PLAN SET IS ISSUED FOR PERMITTING PURPOSES AND SHALL NOT BE USED FOR CONSTRUCTION.

STATE OF MAINE
ALTON M. PALMER III
No. 6251
LICENSED
PROFESSIONAL ENGINEER
8/10/15

Rev.	Date	Revision

Issued For	Date	By
SITE PLAN REVIEW	8/14/15	AMP

Design: CEH	Draft: CG	Date: JUNE 2015
Checked: AMP	Scale: AS SHOWN	Job No.: 3018
File Name: 3018-DETAILS.dwg		

This plan shall not be modified without written permission from Gorrill-Palmer Consulting Engineers, Inc.(GPCEI). Any alterations, authorized or otherwise, shall be at the user's sole risk and without liability to GPCEI.

GORRILL PALMER
Relationships. Responsiveness. Results.
www.gorrillpalmer.com
207.657.6910

Drawing Name: Details 1
Project: York Street – Mixed Use Development
Portland, Maine
Client: York Street, LLC
36 Danforth Street, Portland, ME 04101

Drawing No. C5.01

C:\CAD WORKING\3018 – York Street\dwg\3018-DETAILS.dwg 8/13/2015 2:52 PM