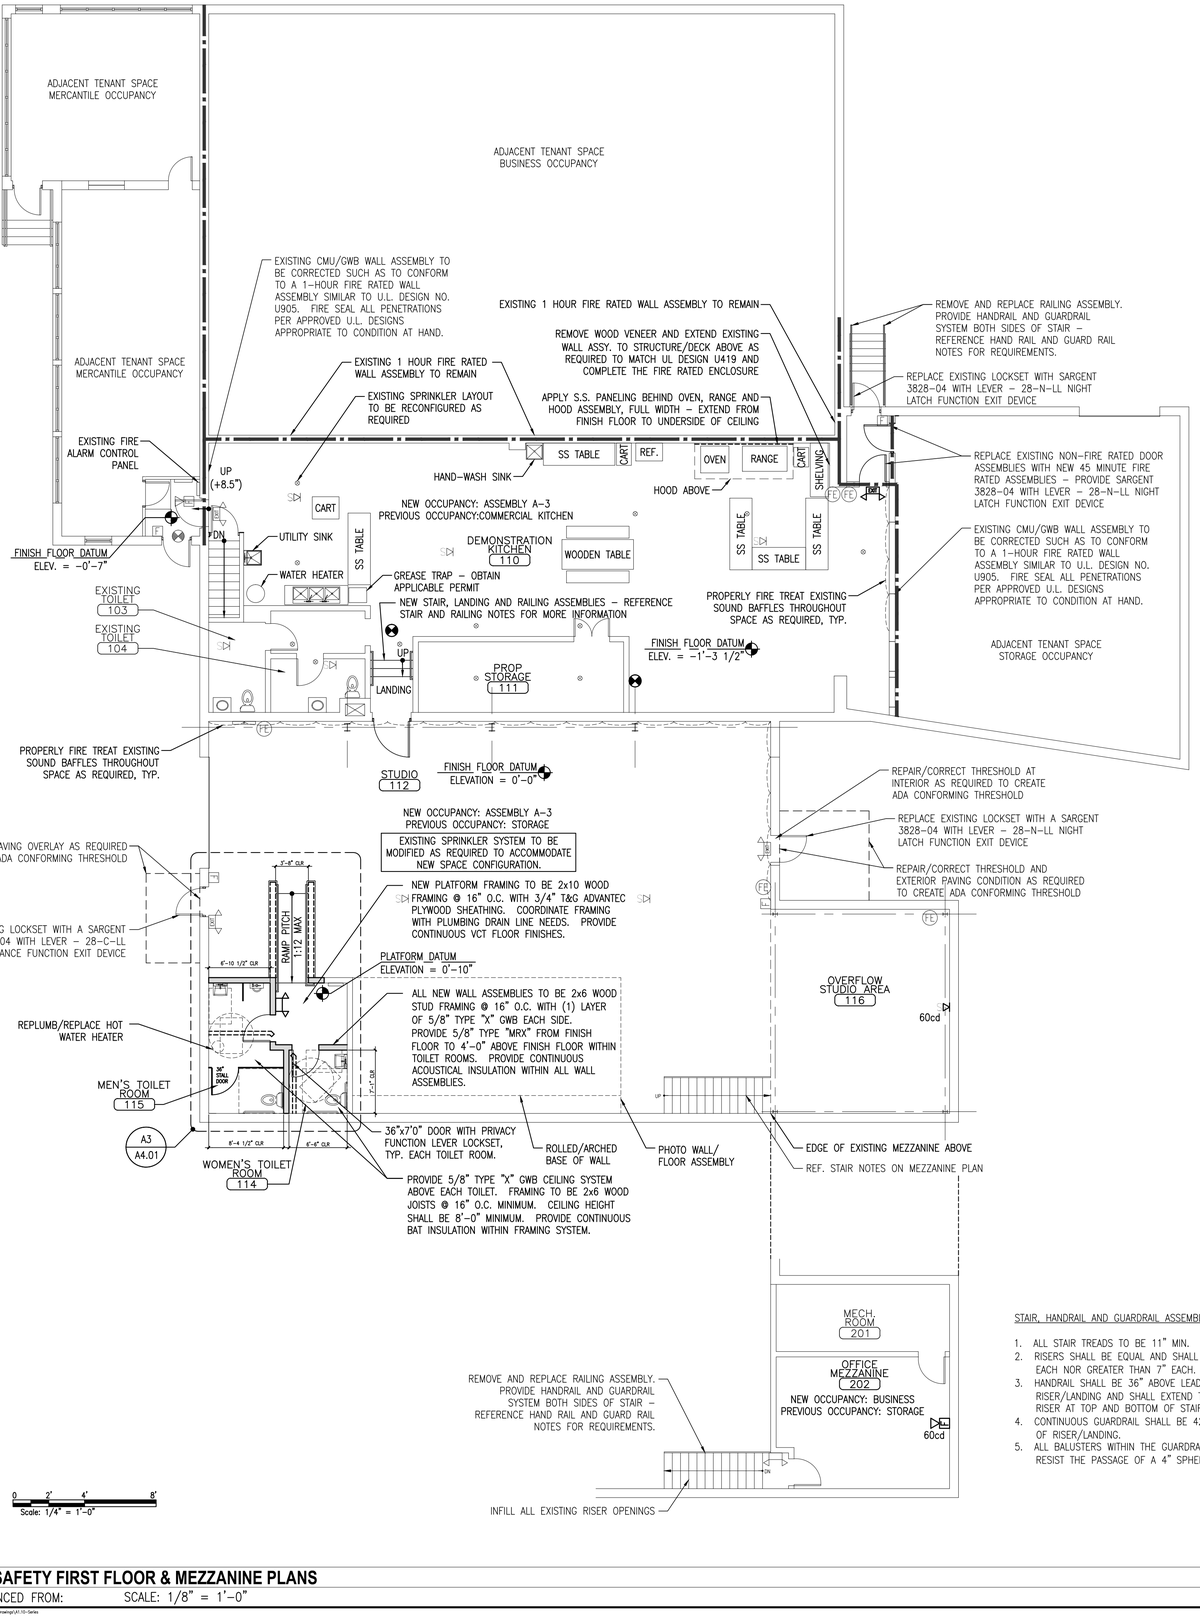

STAIR, HANDRAIL AND GUARDRAIL ASSEMBLY NOTING:

1. ALL STAIR TREADS TO BE 11" MIN.
2. RISERS SHALL BE EQUAL AND SHALL NOT BE LESS THAN 4" EACH NOR GREATER THAN 7" EACH.
3. HANDRAIL SHALL BE 36" ABOVE LEADING EDGE OF RISER/LANDING AND SHALL EXTEND TO 12" BEYOND EDGE OF RISER AT TOP AND BOTTOM OF STAIR RUN.
4. CONTINUOUS GUARDRAIL SHALL BE 42" ABOVE LEADING EDGE OF RISER/LANDING.
5. ALL BALUSTERS WITHIN THE GUARDRAIL ASSEMBLY SHALL RESIST THE PASSAGE OF A 4" SPHERE.

A5 LIFE SAFETY FIRST FLOOR & MEZZANINE PLANS
REFERENCED FROM: SCALE: 1/8" = 1'-0"

F3 NOT USED
REFERENCED FROM: SCALE: N/A

F5 NOT USED
REFERENCED FROM: SCALE: N/A

CWS Architects

LICENSED ARCHITECT
GUY T. LABRECQUE, JR.
No. 2568
STATE OF MAINE

OWNER / DEVELOPER
GLOBAL CONTENT PARTNERS
30 DANFORTH STREET
PORTLAND, MAINE 04101

PROJECT TITLE
INTERIOR FIT-UP FOR GLOBAL STUDIOS
54 DANFORTH STREET
PORTLAND, MAINE 04101

DRAWING TITLE
FLOOR PLAN
CWS PROJ. NO.: 13424

DATE

REVISION DESCRIPTION

DRAWING NUMBER
A1.10

SCALE: 1/8" = 1'-0"
DATE: 02/13/2015

ISSUED FOR CONSTRUCTION

W:\2013 Design Projects\13424 Global Studios\Drawings\A1.10-Series

2/23/2015 3:54 PM