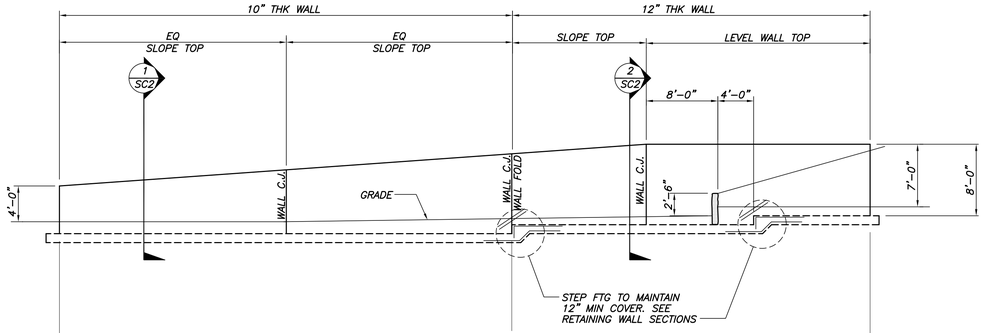

RETAINING WALL ELEVATION

1/8"=1'-0"

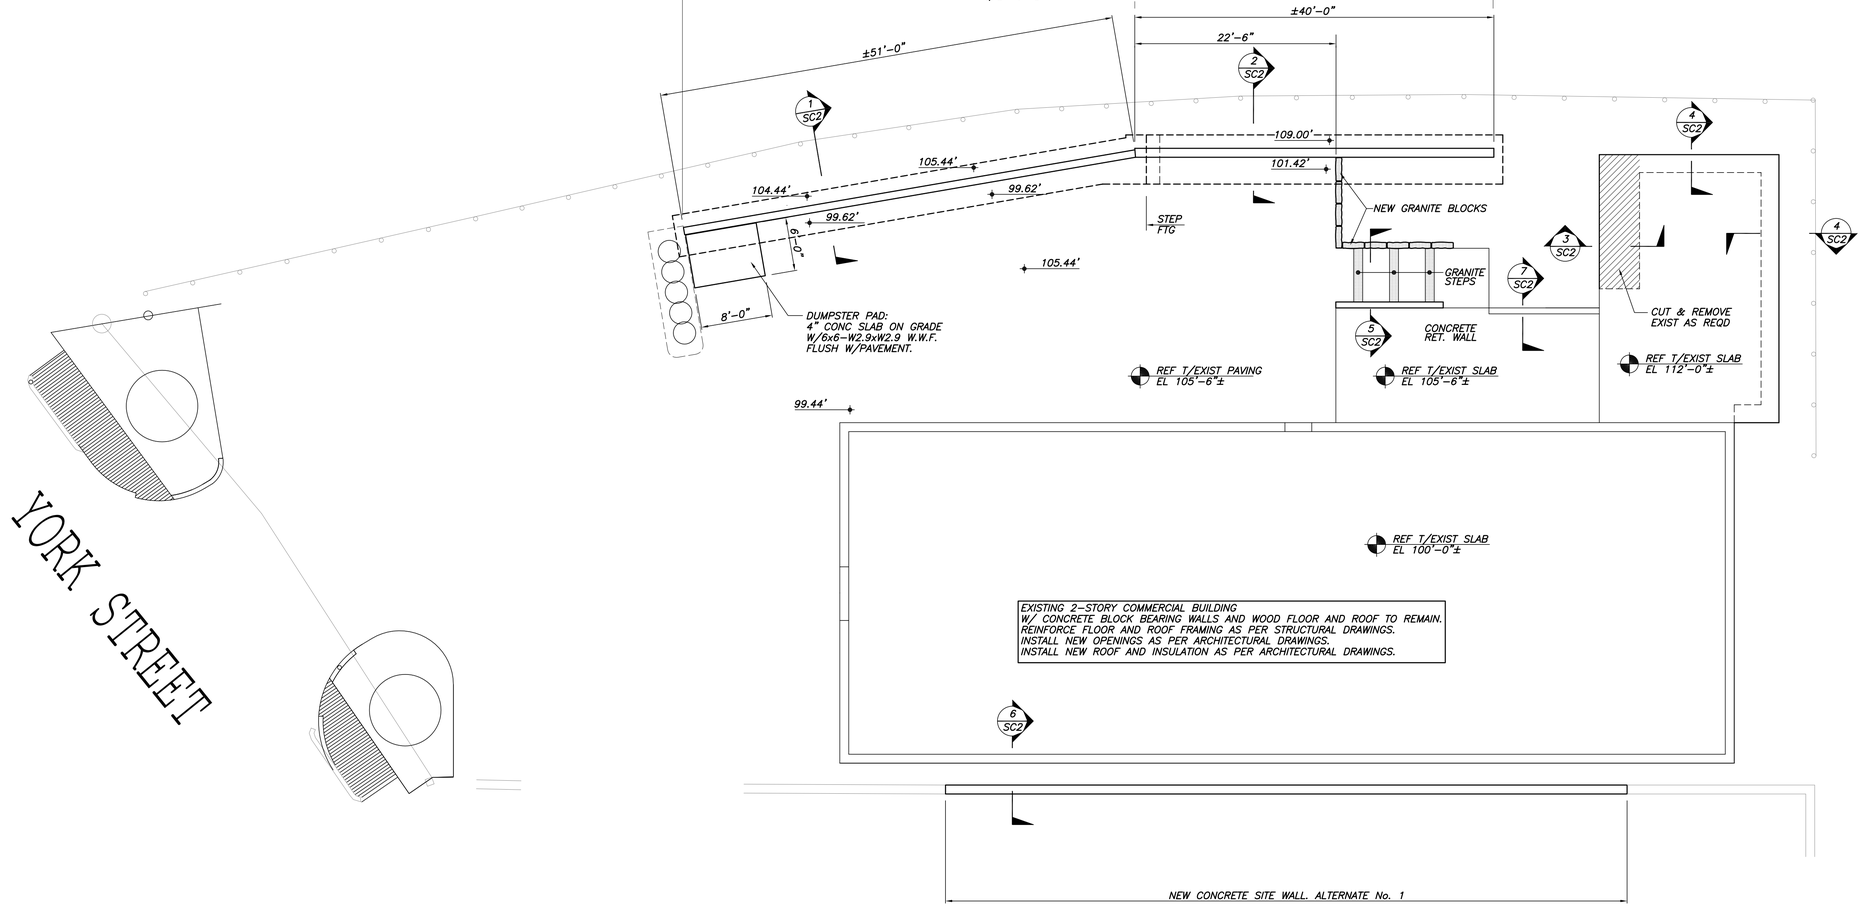

SITE PLAN

1/8"=1'-0"

NOT FOR CONSTRUCTION
ISSUED FOR PRICING
06/13/2003

WO 1030.00

THIS DRAWING IS AN INSTRUMENT OF SERVICE AND SHALL REMAIN THE PROPERTY OF BECKER STRUCTURAL ENGINEERS, INC. IT SHALL NOT BE REPRODUCED, COPIED, LENT OR DISPOSED OF DIRECTLY OR INDIRECTLY NOR USED FOR ANY PURPOSE OTHER THAN FOR WHICH IT IS SPECIFICALLY FURNISHED AND MUST BE RETURNED TO BECKER STRUCTURAL ENGINEERS INC. ON COMPLETION OF WORK, IF REQUESTED.

BECKER
structural engineers, inc.
19 Commercial Street
Portland, ME 04101-4701
info@beckerstructural.com
Tel 207-879-1838
Fax 207-879-1822
www.beckerstructural.com

APPRD

DESCRIPTION	DATE	REV. NO.

DESIGNED BY: EAR
DRAWN BY: MC
CHECKED BY: PBB
SCALE: NOTED
DATE: 06/13/03

PROJECT:
75 YORK STREET
PROFESSIONAL OFFICES
PORTLAND, MAINE

SITE CONCRETE PLAN

DRAWING NO.
SC1