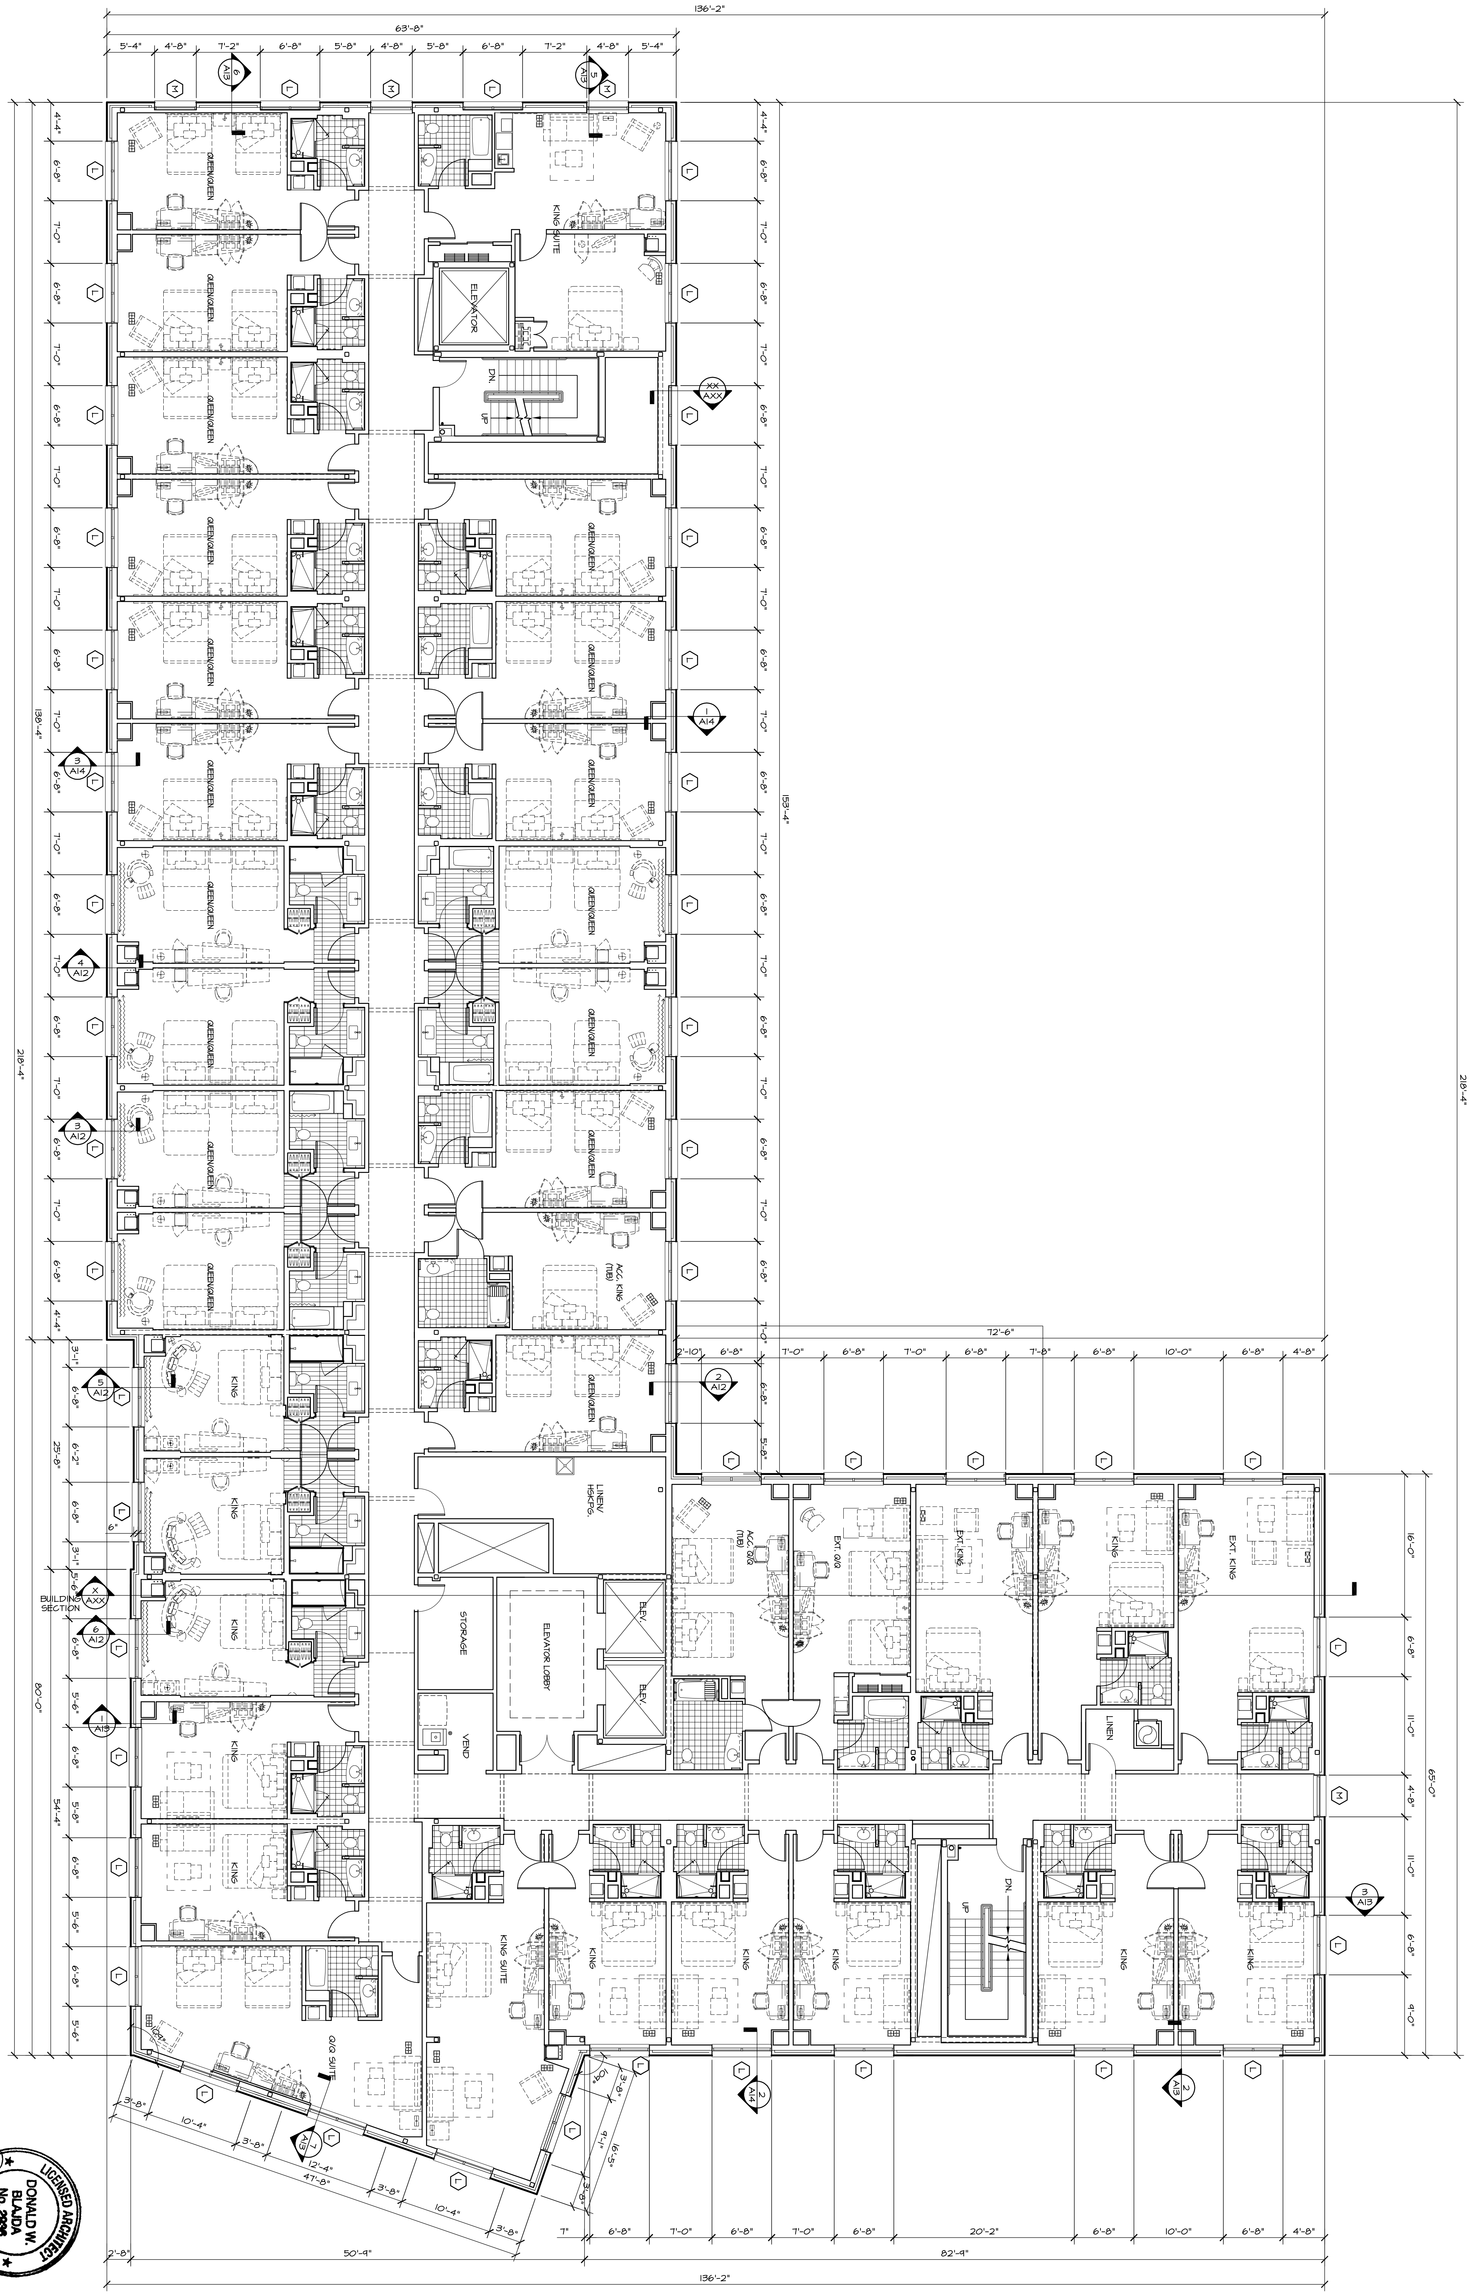

1 A5 FIFTH FLOOR PLAN

1/8" = 1'-0"

STATE OF MAINE — LICENSED ARCHITECT — DONALD W. BLAJDA No. 2936

SHEET:	DATE:	PROJECT:		COPECHEE CONSTRUCTION CORPORATION	REVISION SCHEDULE		
A5	02-14-13	COMMERCIAL & MAPLE STREET MIXED USE DEVELOPMENT PORTLAND, ME	FIFTH FLOOR PLAN	11 CORPORATE DRIVE, BELMONT NH 03220 PHONE (603) 527-9090 FAX (603)527-9191	DATE	REVISION DESCRIPTION	BY
	SCALE: SEE PLAN						
	DRAWN BY: KPH						

© COPYRIGHT 2012 BY O.C.C.