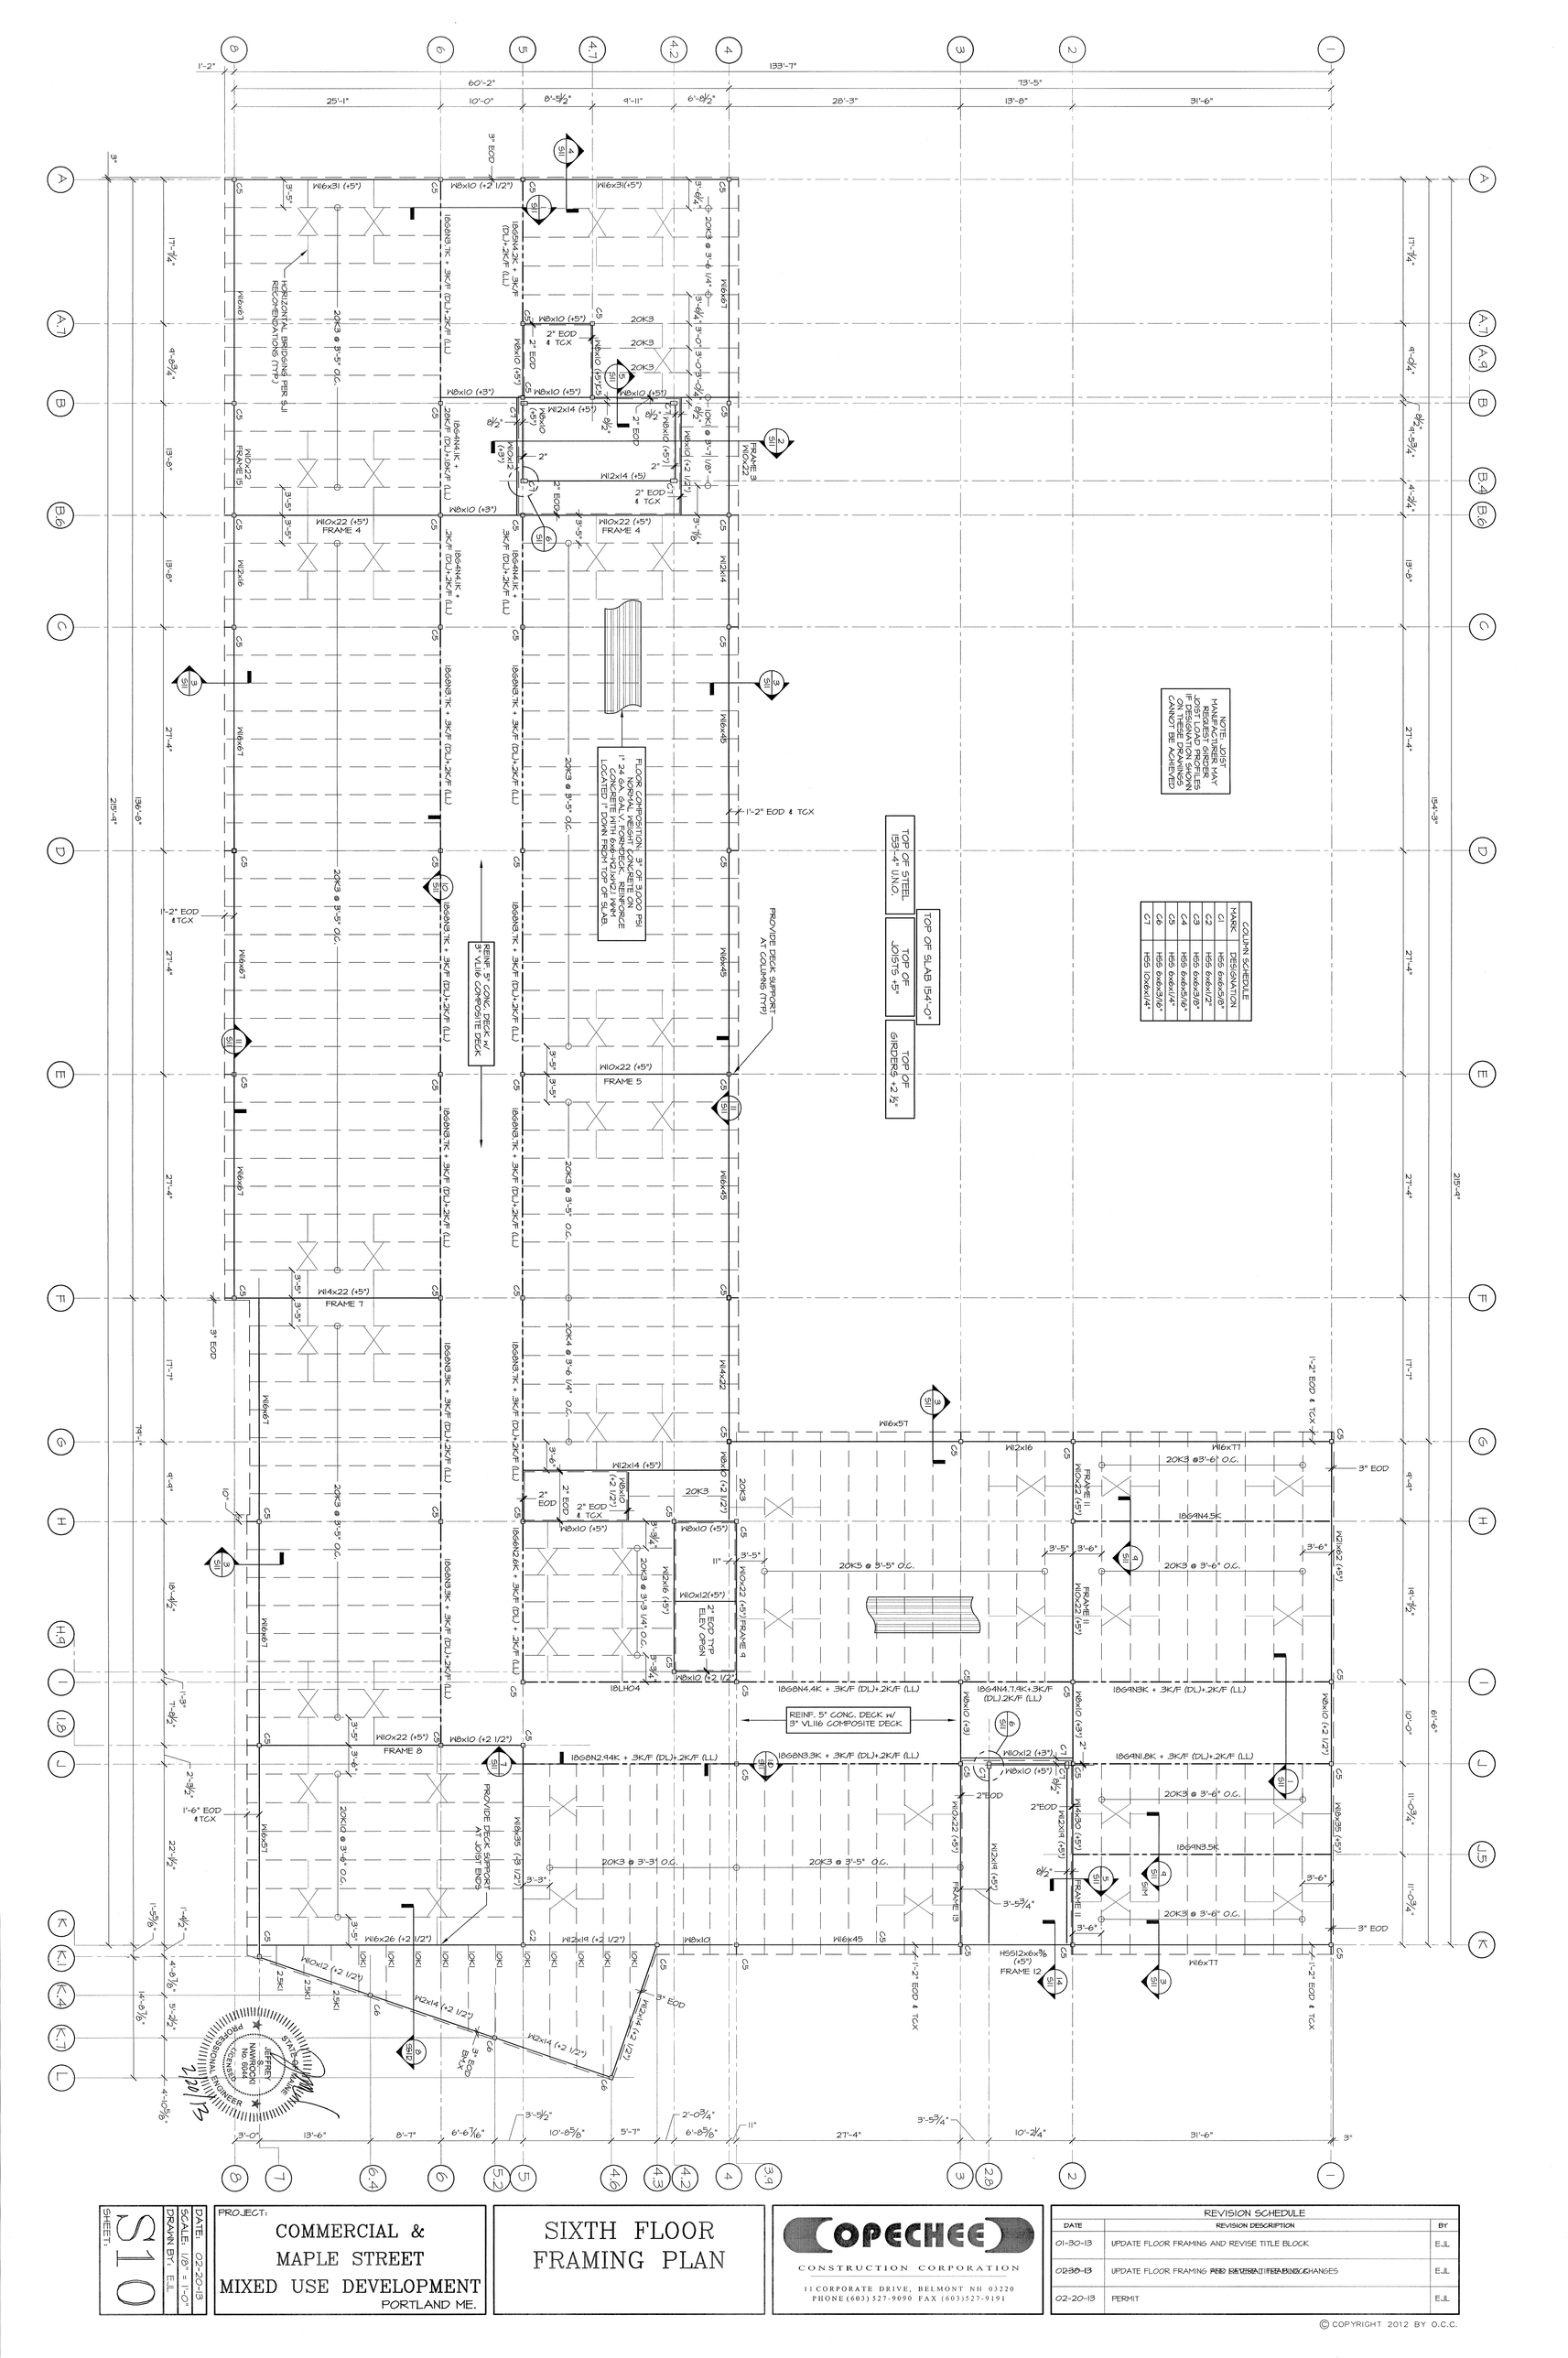

SHEET:	S10
DATE:	02-20-13
SCALE:	1/8" = 1'-0"
DRAWN BY:	E.J.L.

PROJECT:
COMMERCIAL & MAPLE STREET MIXED USE DEVELOPMENT
PORTLAND ME.

SIXTH FLOOR FRAMING PLAN

COPECHEE CONSTRUCTION CORPORATION
11 CORPORATE DRIVE, BELMONT NH 03220
PHONE (603) 527-9090 FAX (603) 527-9191

REVISION SCHEDULE

DATE	REVISION DESCRIPTION	BY
01-30-13	UPDATE FLOOR FRAMING AND REVISE TITLE BLOCK	E.J.L.
02-18-13	UPDATE FLOOR FRAMING AND REVISE FRAMING CHANGES	E.J.L.
02-20-13	PERMIT	E.J.L.

© COPYRIGHT 2012 BY O.C.C.