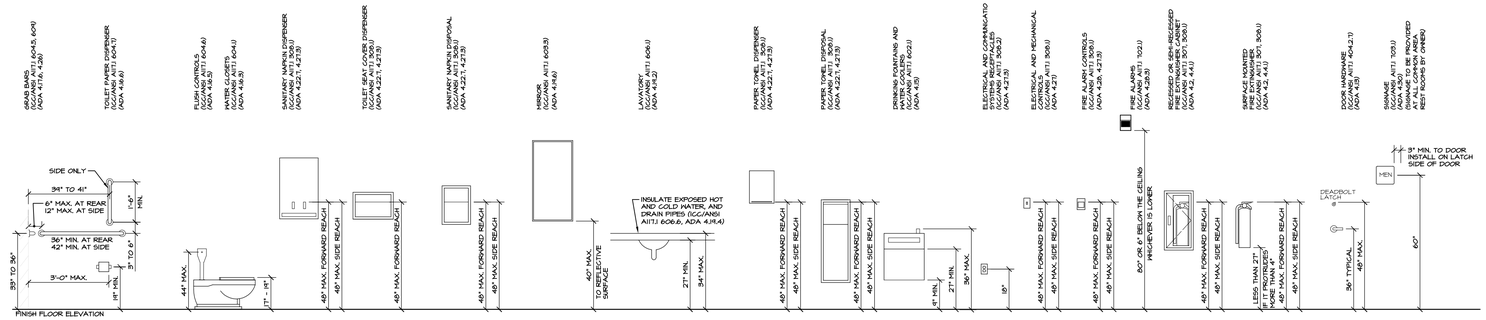

FIXTURE AND EQUIPMENT SCHEDULE

RESTROOM DETAIL LEGEND

- A → TOILET PAPER DISPENSER, STAINLESS STEEL (DOUBLE ROLL)
- B → WALL MTD. FULL LENGTH MIRRORS
- C → STAINLESS STEEL SOAP DISPENSER, (DECK MOUNT)
- D → SURFACE MTD. PAPER TOWEL DISPENSER/RECESSED WASTE RECEPTACLE
- E → PLASTIC LAMINATE TOILET PARTITION, FLOOR MOUNTED HEAD RAIL BRACED, COAT HOOK
- F → ADA STAINLESS STEEL GRAB BARS
- G → TOILET SEAT COVER DISPENSER
- H → SANITARY NAPKIN VENDOR/ DISPENSER
- I → SANITARY NAPKIN DISPENSER
- J → SANITARY NAPKIN DISPOSAL

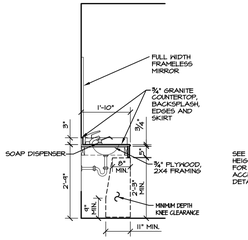

6 A7.1 SECTION @ LAV.
3/8" = 1'-0"

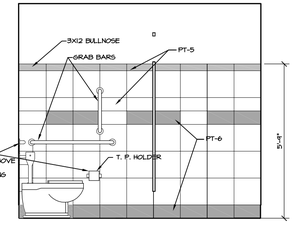

5 A7.1 TYPICAL TOILET ELEVATION
3/8" = 1'-0"

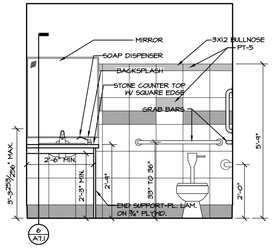

4 A7.1 TYPICAL TOILET ELEVATION
3/8" = 1'-0"

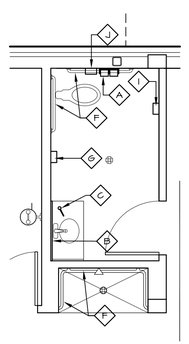

2 A7.1 TOILET PLANS-SECOND FLOOR
1/4" = 1'-0"

1 A7.1 TOILET PLANS-FIRST FLOOR
1/4" = 1'-0"

3 A7.1 TOILET PLAN-FIRST FLOOR
1/4" = 1'-0"

LICENSED ARCHITECT
DONALD W. BLAJDA
No. 2936
STATE OF MAINE

REVISION SCHEDULE		
DATE	REVISION DESCRIPTION	BY

© COPYRIGHT 2012 BY O.C.C.

OPECHEE
CONSTRUCTION CORPORATION
11 CORPORATE DRIVE, BELMONT NH 03220
PHONE (603)527-9090 FAX (603)527-9191

PLAN DETAILS

PROJECT:
COMMERCIAL & MAPLE STREET
MIXED USE DEVELOPMENT
PORTLAND, ME

DATE: 05-09-13
SCALE: SEE PLAN
DRAWN BY: KPH

SHEET: A7.1