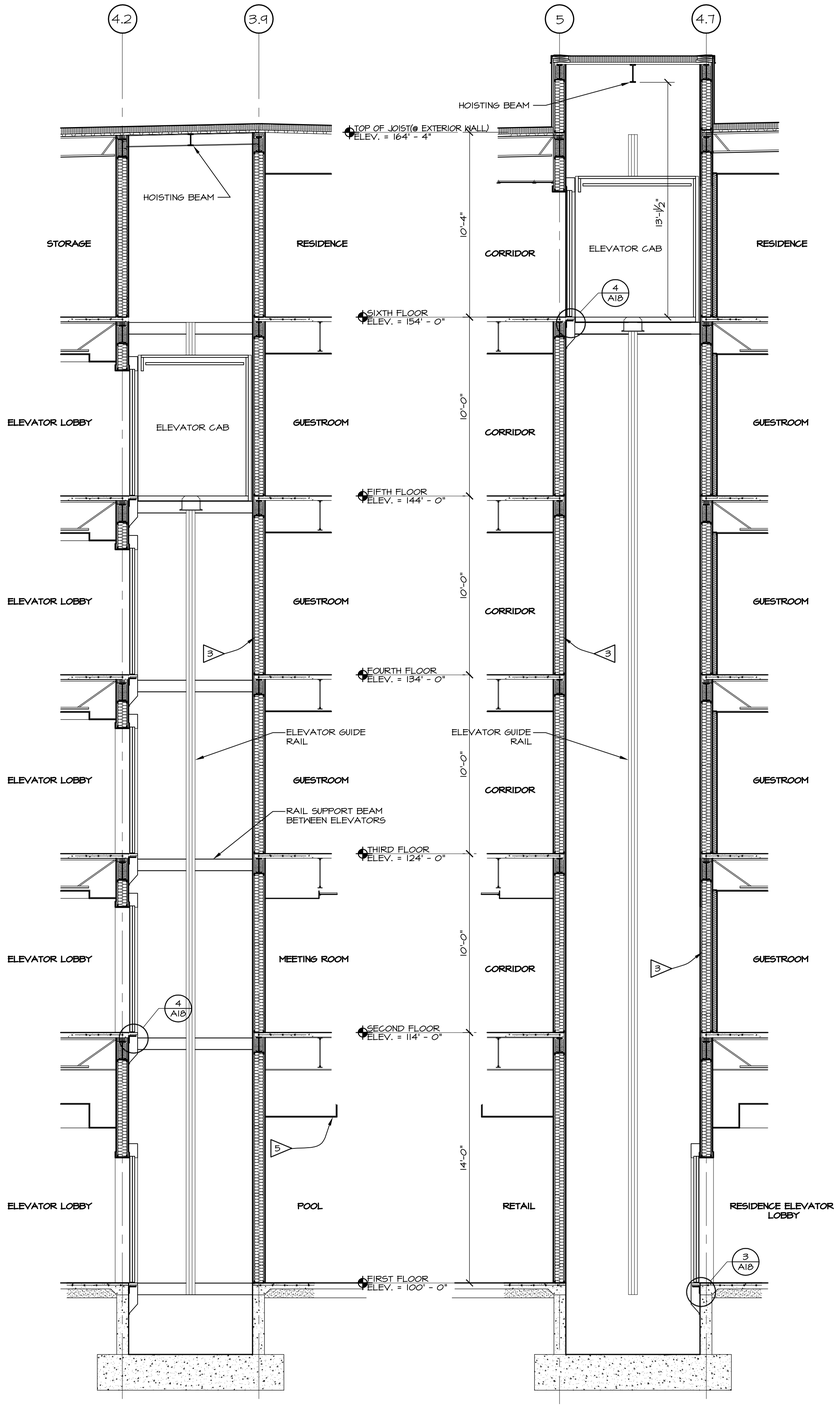

1 A18 SECTION @ HOTEL ELEVATORS
1/4" = 1'-0"

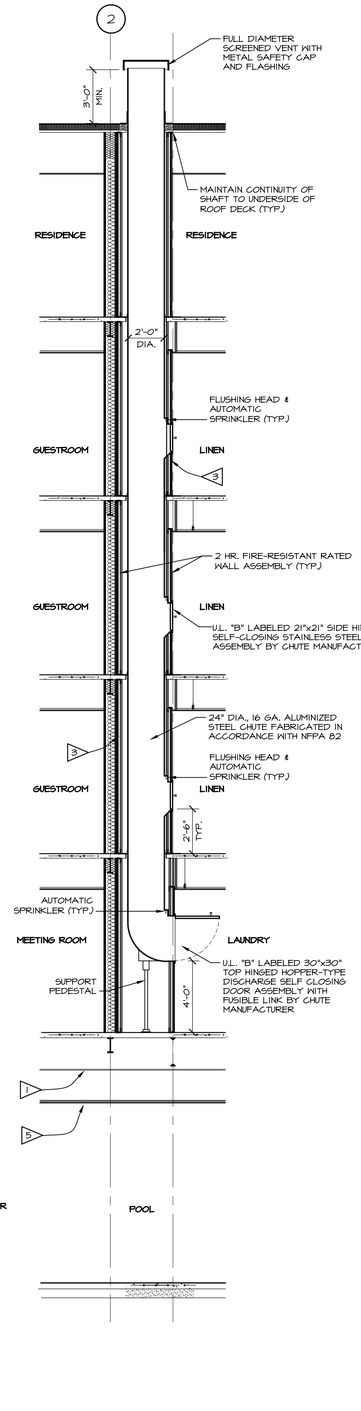

2 A18 SECTION @ RESIDENCE ELEVATOR
1/4" = 1'-0"

3 A18 SECTION @ LAUNDRY CHUTE
1/4" = 1'-0"

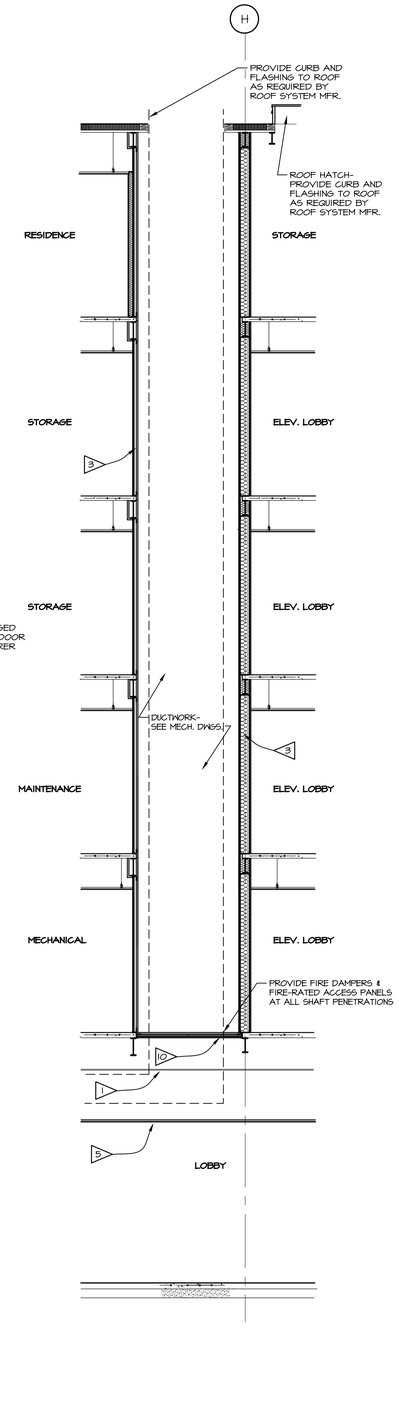

4 A18 SECTION @ MECHANICAL CHASE
1/4" = 1'-0"

NOTES (BUILDING SECTIONS):

1. 3 HR. FIRE-RATED FLOOR/CEILING ASSEMBLY (U.L. #5512) (U.L. #D902 AT 5½" SLAB)
2. 1 HR. FIRE-RATED FLOOR/CEILING ASSEMBLY (U.L. #5561) (½ HR. REQ'D.)
3. 2 HR. FIRE-RATED ENCLOSURE (SEE PLAN FOR WALL TYPE DESIGNATION)
4. SUSPENDED ACOUSTICAL CEILING (NON-RATED)
5. GYPSUM BD. CEILING (NON-RATED)
6. 1 HR. FIRE-RATED FLOOR/CEILING ASSEMBLY (U.L. #5205)
7. 1 HR. FIRE-RATED CORRIDOR WALLS (U.L. #U419) ½ HR. REQUIRED)
8. 1 HR. FIRE-RATED SEPARATION WALLS (U.L. #U419) ½ HR. REQUIRED)
9. 1 HR. FIRE-RATED SEPARATION WALLS (U.L. #U419)
10. SEE NOTE ON SIXTH FLOOR

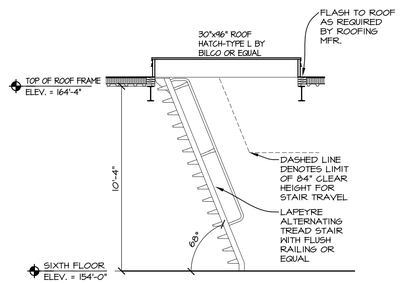

5 A18 ROOF ACCESS STAIR SECTION
1/4" = 1'-0"

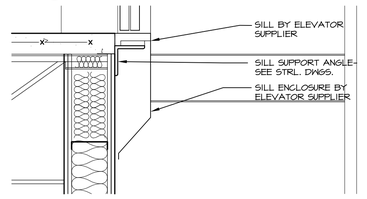

4 A18 ELEVATOR SILL DETAIL
1" = 1'-0"

REVISION SCHEDULE

DATE	REVISION DESCRIPTION	BY

© COPYRIGHT 2012 BY O.C.C.

OPECHEE
CONSTRUCTION CORPORATION
11 CORPORATE DRIVE, BELMONT NH 03220
PHONE (603)527-9090 FAX (603)527-9191

ELEVATOR SECTIONS & DETAILS

PROJECT:
COMMERCIAL & MAPLE STREET MIXED USE DEVELOPMENT
PORTLAND, ME

LICENSED ARCHITECT
DONALD W. BLAJDA
No. 2936
STATE OF MAINE

DATE: 05-09-13
SCALE: SEE PLAN
DRAWN BY: KPH

SHEET: A18