NOTES:

BIDIRECTIONAL AMPLIFIER SYSTEM TO BE PROVIDED AND INSTALLED BY SIDEBAND SYSTEMS.
CONTACT INFORMATION AT SIDEBAND IS AS FOLLOWS:
JACK DAVIS, CEO/PRESIDENT SIDEBAND SYSTEMS
PHONE: (978) 922-4298 EXT. 301
FAX: (978) 922-4462
EMAIL: JDAVIS@SIDEBANDSYS.COM

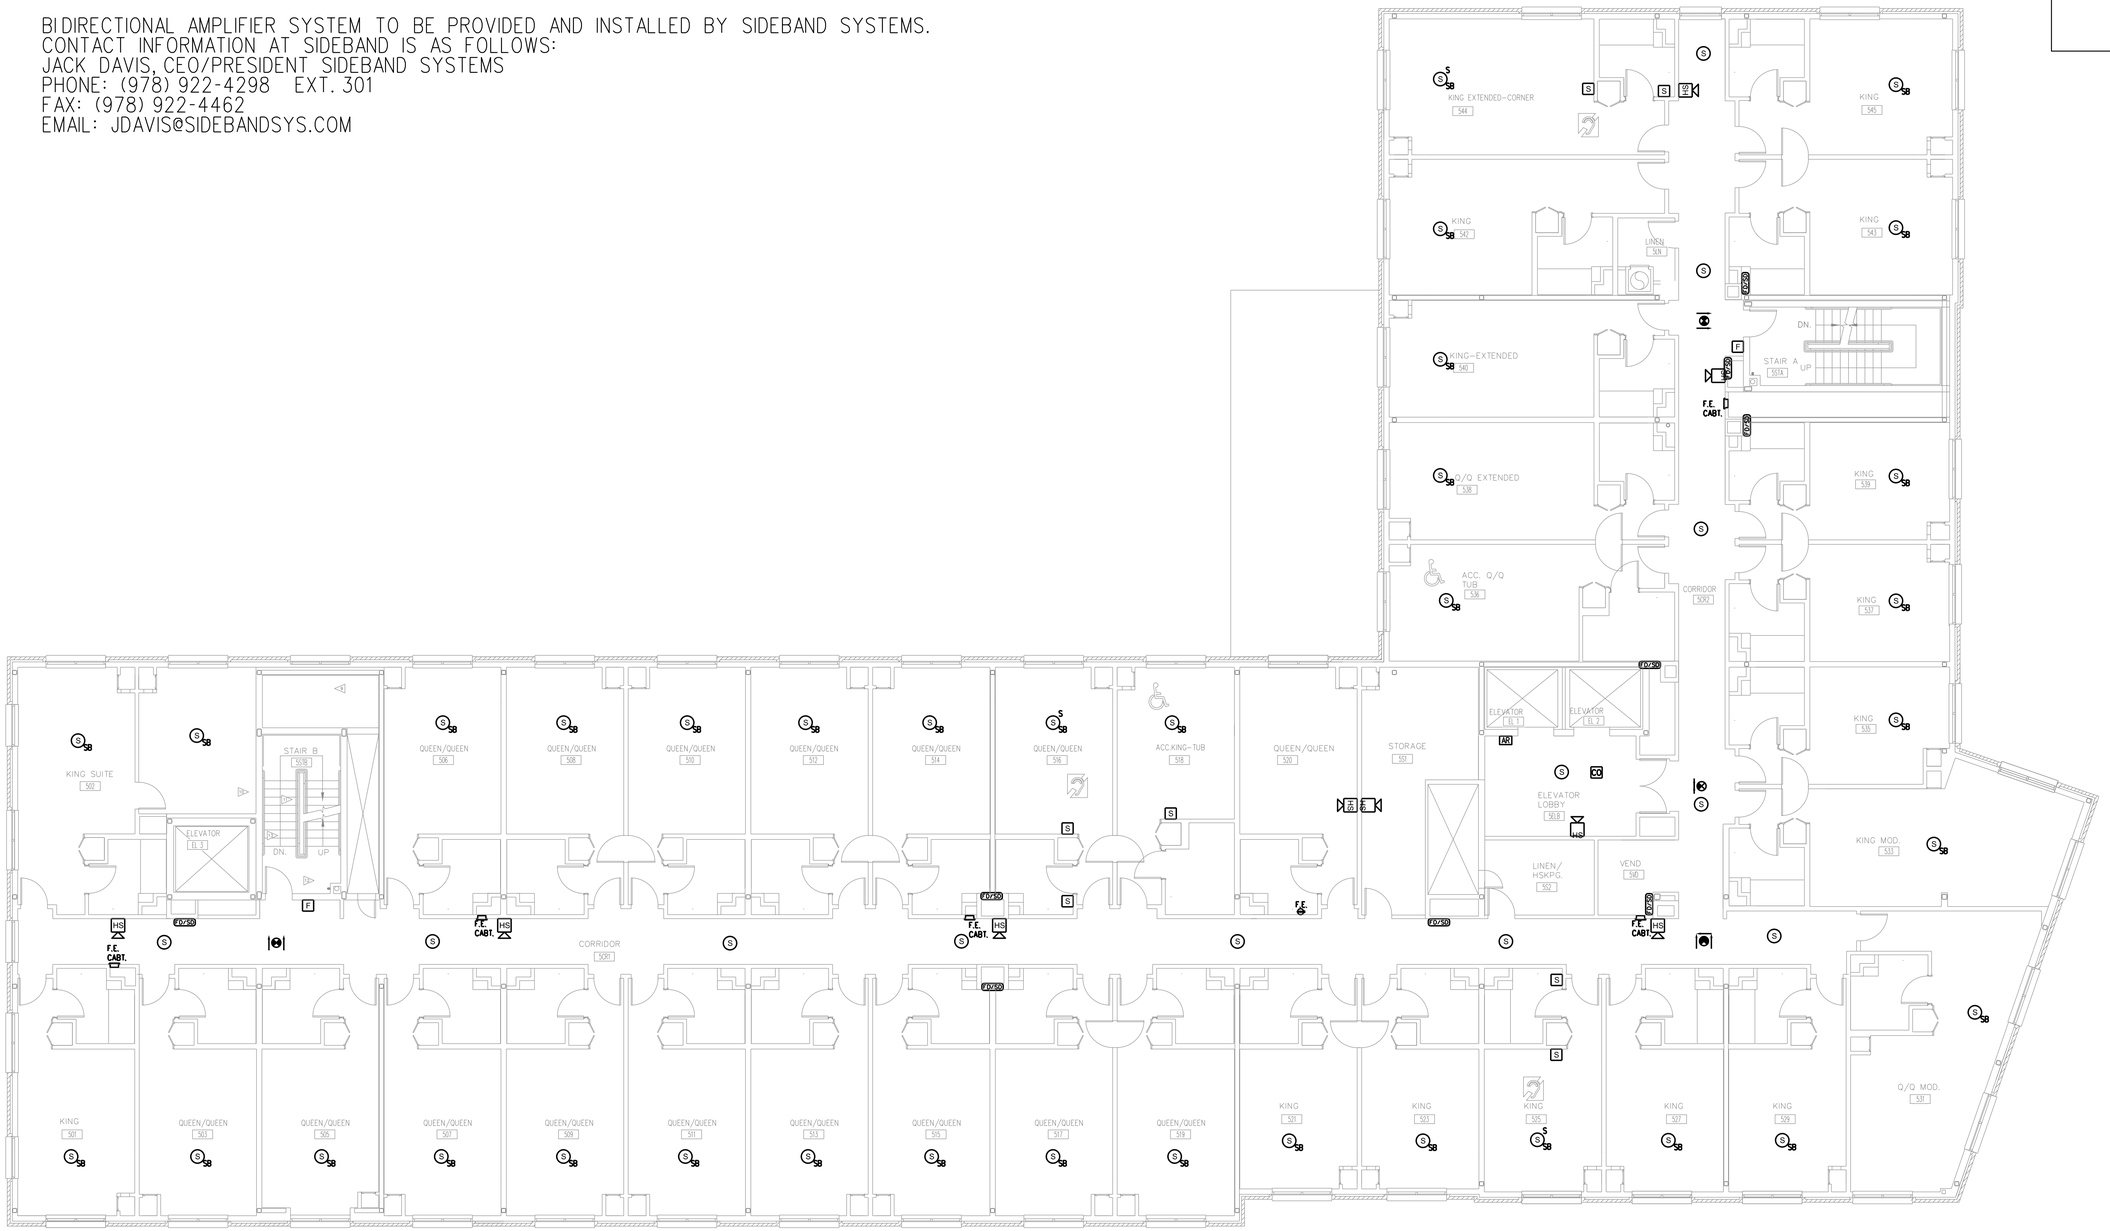

1 FIFTH FLOOR FIRE ALARM
FA5 1/8" = 1'-0"

BENNETT ENGINEERING
MECHANICAL • ELECTRICAL
(207) 865-9475

REVISION SCHEDULE		
DATE	REVISION DESCRIPTION	BY

© COPYRIGHT 2012 BY O.C.C.

COPECHEE
CONSTRUCTION CORPORATION
11 CORPORATE DRIVE, BELMONT NH 03220
PHONE (603) 527-9090 FAX (603) 527-9191

FIFTH FLOOR
FIRE ALARM PLAN

PROJECT:
COMMERCIAL &
MAPLE STREET
MIXED USE DEVELOPMENT
PORTLAND, ME.

DATE: 05-20-2013
SCALE: 1/8" = 1'-0"
DRAWN BY: PMC

SHEET: FA5