PROGRESS PRINT
NOT FOR CONSTRUCTION

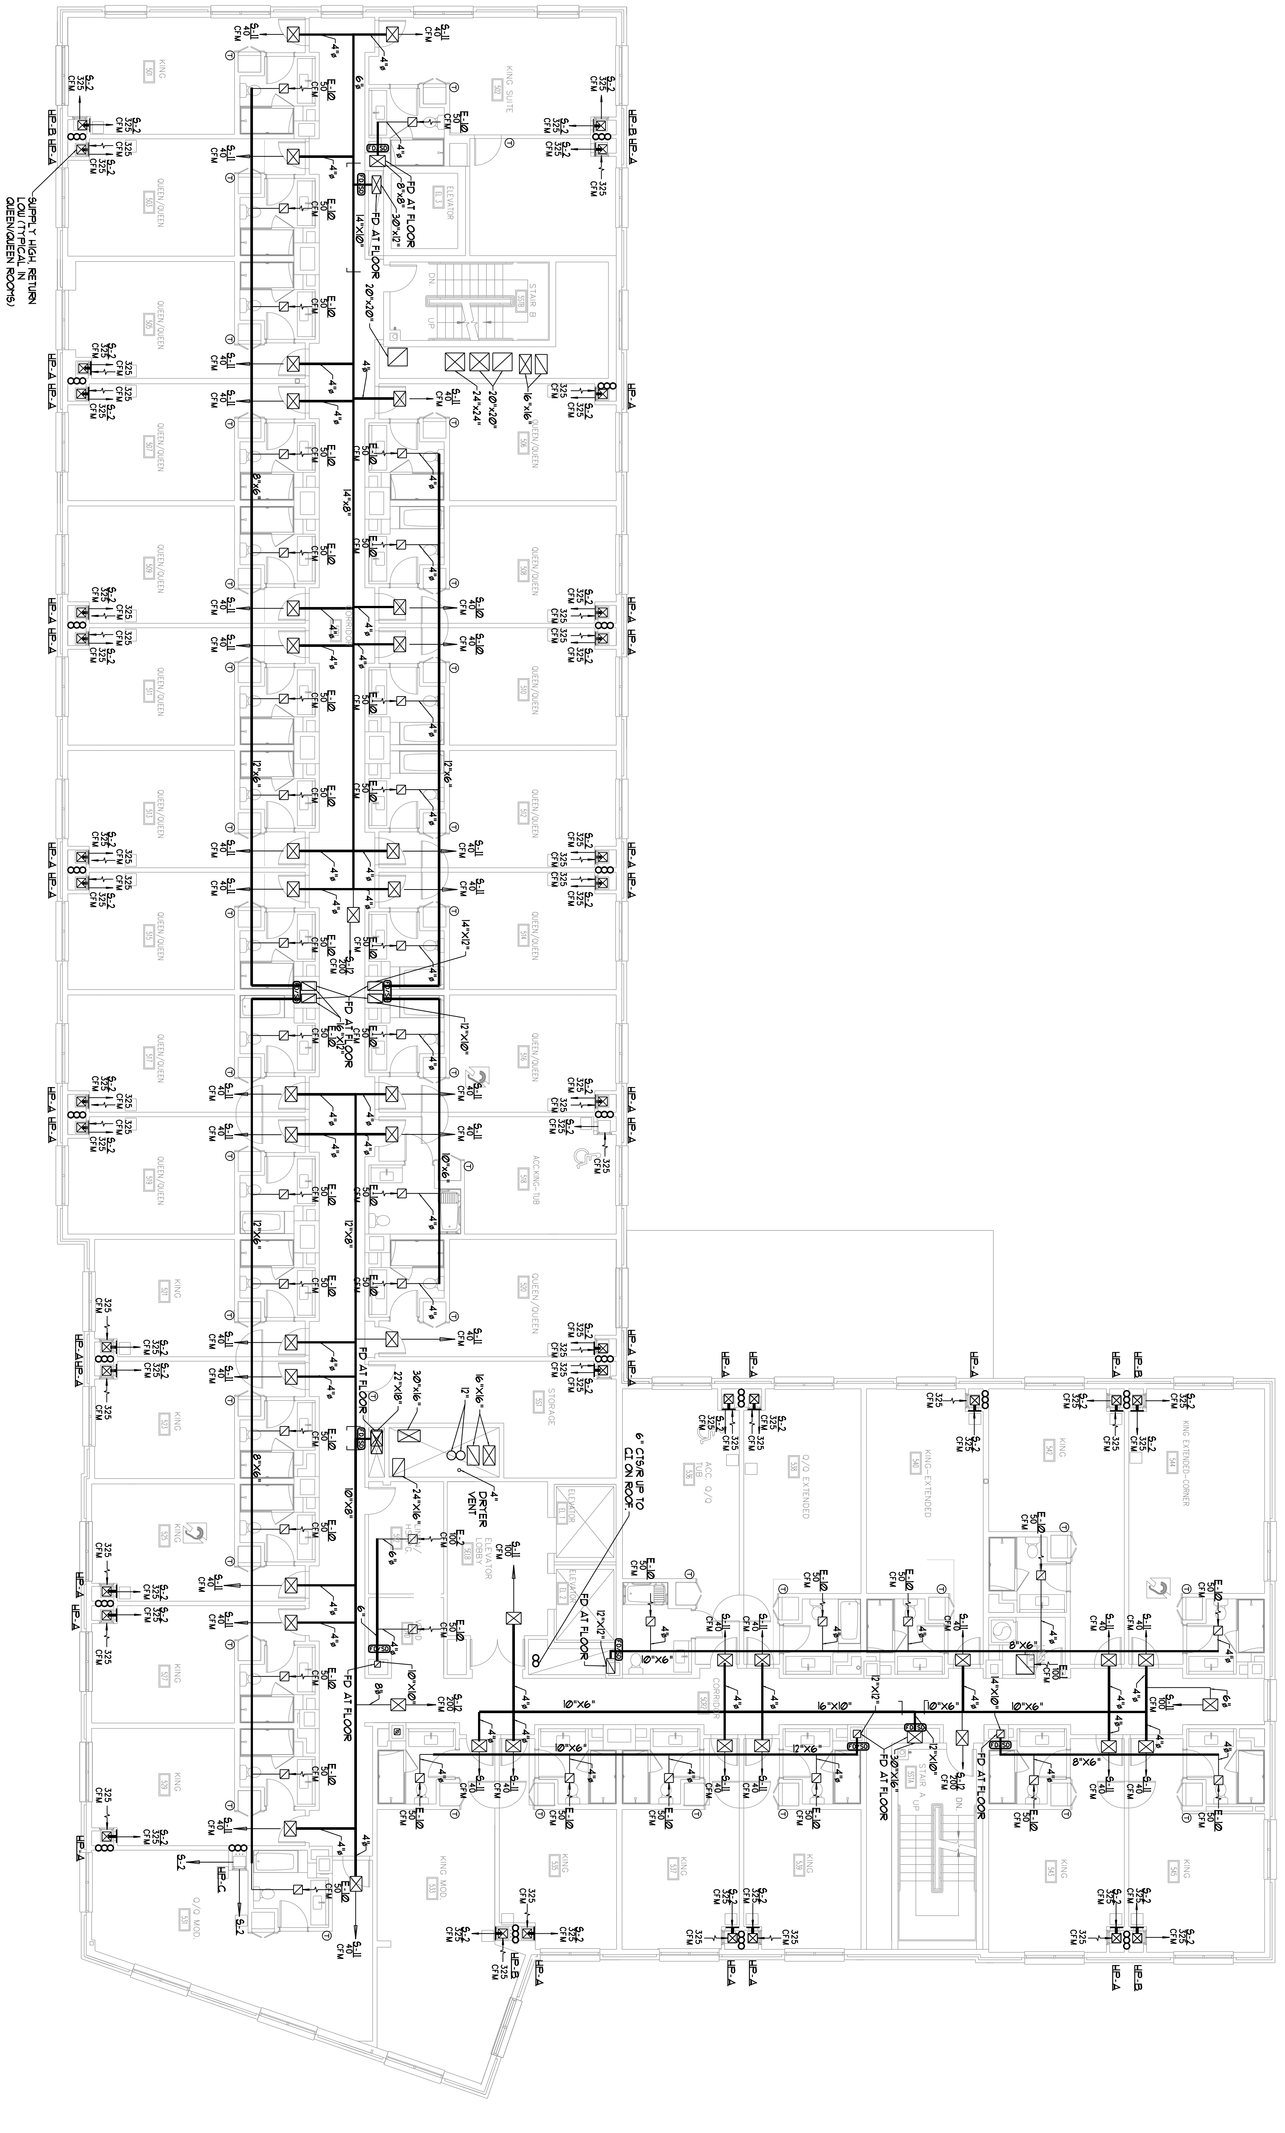

THIRD THRU FIFTH FLOOR PLAN
SCALE: 1/8" = 1'-0"

SHEET:	DATE: 05-2013
M3	SCALE: 1/8" = 1'-0"
	DRAWN BY:

PROJECT:
COMMERCIAL &
MAPLE STREET
MIXED USE DEVELOPMENT
PORTLAND ME.

THIRD THRU FIFTH
FLOOR TYPICAL
HVAC PLAN

OPECHEE
CONSTRUCTION CORPORATION
11 CORPORATE DRIVE, BELMONT NH 03220
PHONE (603) 527-9090 FAX (603) 527-9191

REVISION SCHEDULE		
DATE	REVISION DESCRIPTION	BY

BENNETT ENGINEERING
MECHANICAL ELECTRICAL PLUMBING
CONSULTANTS

COPYRIGHT 2012 BY O.C.C.