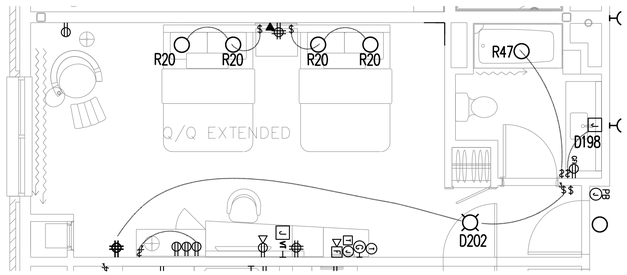

Q/Q EXTENDED
SCALE: 1/4" = 1'-0"

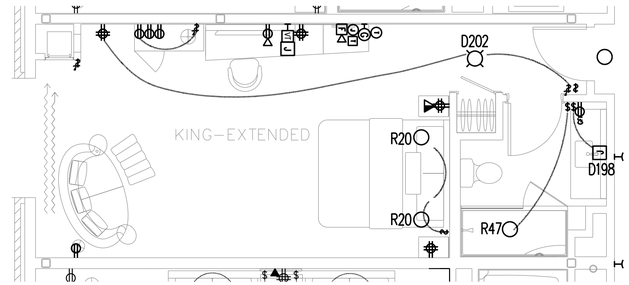

KING EXTENDED
SCALE: 1/4" = 1'-0"

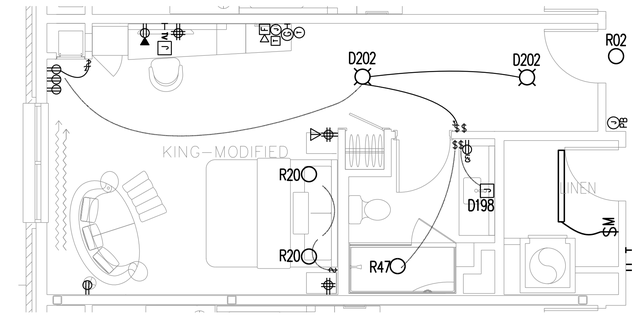

KING MODIFIED
SCALE: 1/4" = 1'-0"

GENERAL NOTE
1. REFER TO PANEL SCHEDULE DRAWINGS E16 THRU E.. FOR CIRCUITING INFORMATION.

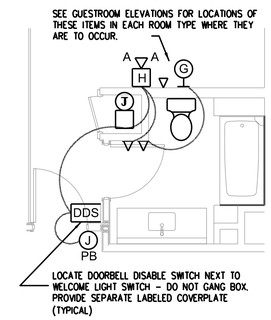

HEARING DEVICE TYPICAL LAYOUT
SCALE: 1/4" = 1'-0"

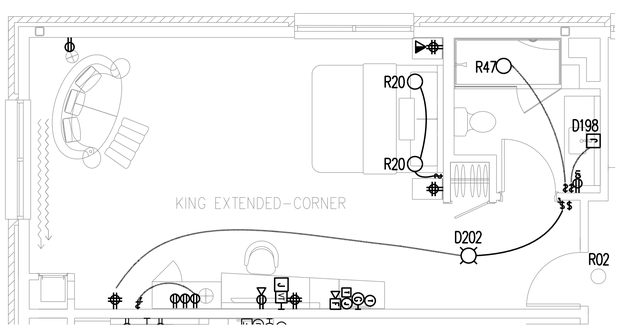

KING EXTENDED-CORNER
SCALE: 1/4" = 1'-0"

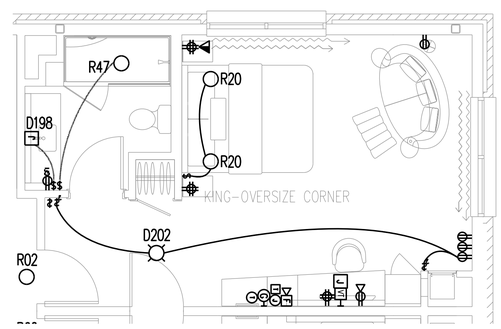

KING OVERSIZE CORNER
SCALE: 1/4" = 1'-0"

DEVICES FOR THE HEARING IMPAIRED

SYMBOL	DEVICE	NOTES
J PB	BUTTON FOR DOOR SIGNAL	OUTSIDE DOOR ON STRIKE SIDE, +48" AFF FACTORY LABEL ON COVER PLATE
J T	2-GANG BOX WITH TRANSFORMER FOR DOOR BELL	MOUNT IN SOFFIT OR CABINET - PROVIDE ACCESS
DDS	DOORBELL DISABLE SWITCH	WALL BEHIND ENTRY DOOR, GANG W/ LIGHT SWITCH "DOORBELL DISABLE SWITCH" PLAQUE
H G	POINT ADDRESSIBLE SMOKE DETECTOR W/ SOUNDER BASE	MOUNT 4" - 12" BELOW CEILING "FIRE" LABEL INTEGRAL TO DEVICE.
A A H	HORN STROBE FOR DOOR SIGNAL	MOUNT 80" AFF
	REMOTE STROBE FIRE/DOOR SIG	MOUNT 80" AFF

NOTES:

PROVIDE ASSISTIVE LISTENING DEVICES IN THE REQUIRED NUMBER OF ROOMS PER BUILDING CODES AND ADAAG 2004.

1. DISTRIBUTE HEARING IMPAIRED ROOMS AMONGST ALL CLASSES OF ROOMS INCLUDING SUITES.
2. PLAQUES (EXCEPT AS NOTED): PROVIDE AS INDICATED. PLAQUES SHALL BE BLACK PHENOLIC WITH 1/4" WHITE ENGRAVED LETTERS.

BENNETT ENGINEERING
MECHANICAL • ELECTRICAL
(207)865-9475

REVISION SCHEDULE		
DATE	REVISION DESCRIPTION	BY

COPYRIGHT 2012 BY O.C.C.

OPECHEE
CONSTRUCTION CORPORATION
11 CORPORATE DRIVE, BELMONT NH 03220
PHONE (603)527-9090 FAX (603)527-9191

TYPICAL GUESTROOM PART PLANS

PROJECT:
COMMERCIAL & MAPLE STREET MIXED USE DEVELOPMENT
PORTLAND ME.

DATE:	12-22-2014
SCALE:	AS NOTED
DRAWN BY:	CAT

SHEET: E13