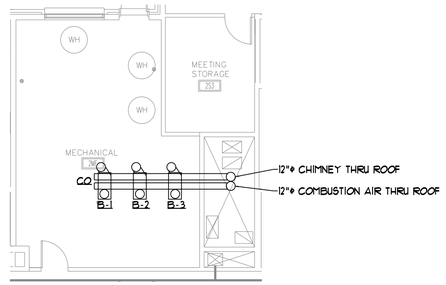

MECHANICAL ROOM PART PLAN

SCALE: 1/8" = 1'-0"

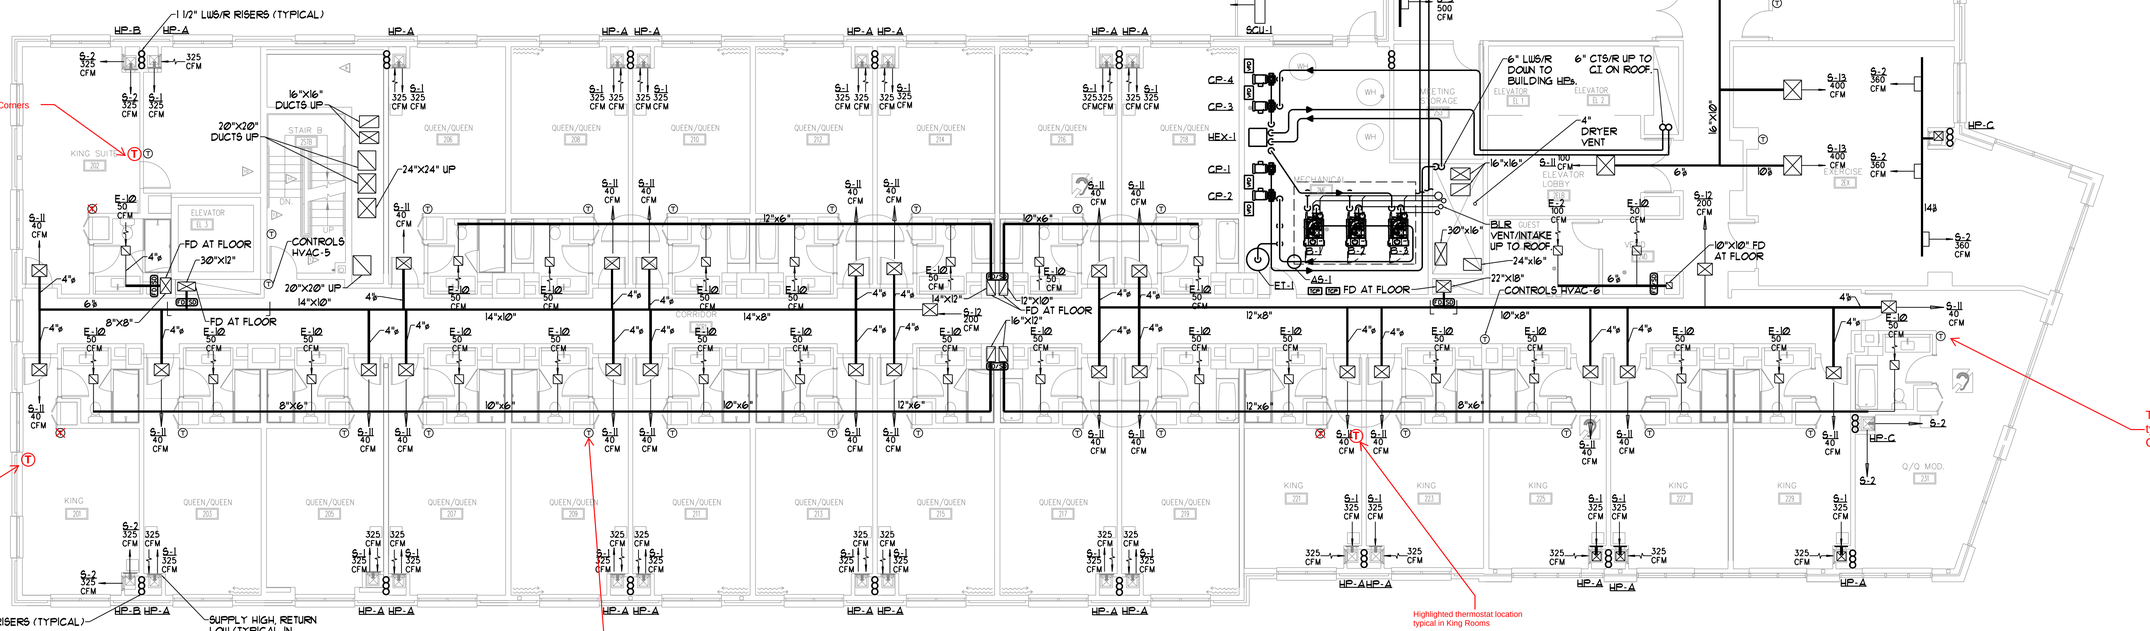

SECOND FLOOR PLAN

SCALE: 1/8" = 1'-0"

BENNETT ENGINEERING
MECHANICAL • ELECTRICAL
(207) 865-9475

REVISION SCHEDULE

DATE	REVISION DESCRIPTION	BY

COPYRIGHT 2012 BY O.C.C.

OPECHEE
CONSTRUCTION CORPORATION
11 CORPORATE DRIVE, BELMONT NH 03220
PHONE (603)527-9090 FAX (603)527-9191

PROJECT:
COMMERCIAL & MIXED USE DEVELOPMENT
MAPLE STREET PORTLAND ME.

SECOND FLOOR HVAC PLAN

DATE: 06-06-2013
SCALE: 1/8" = 1'-0"
DRAWN BY:

SHEET: M2