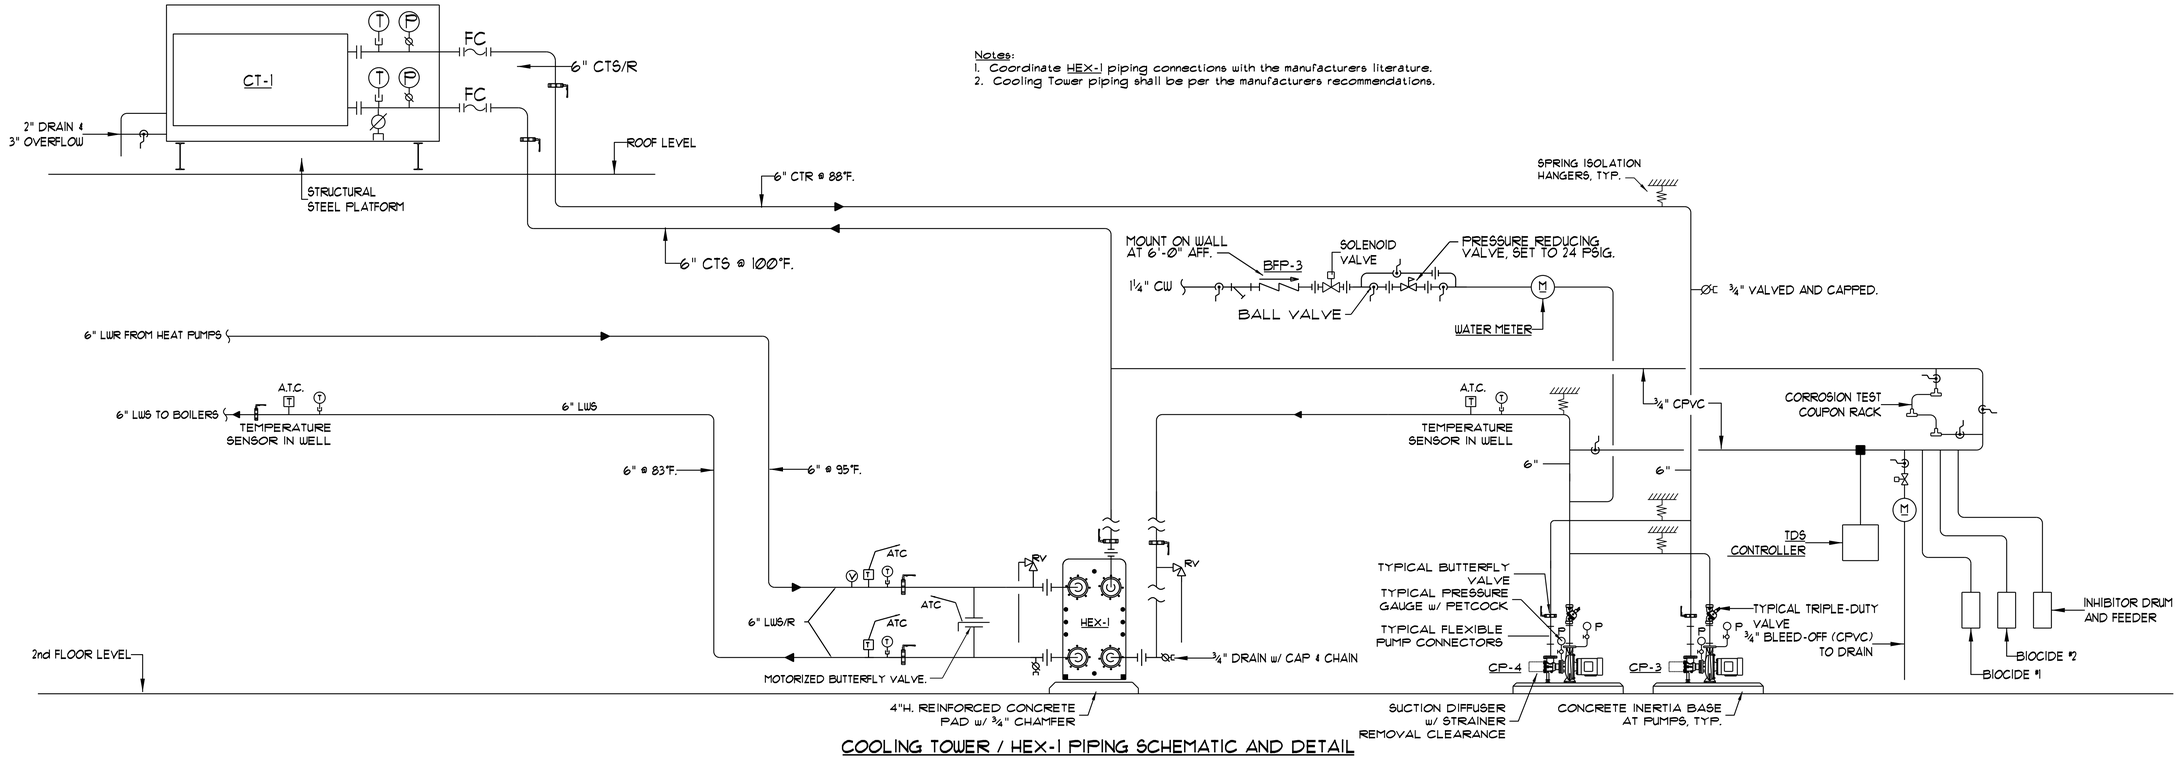

COOLING TOWER / HEX-1 PIPING SCHEMATIC AND DETAIL

NTS

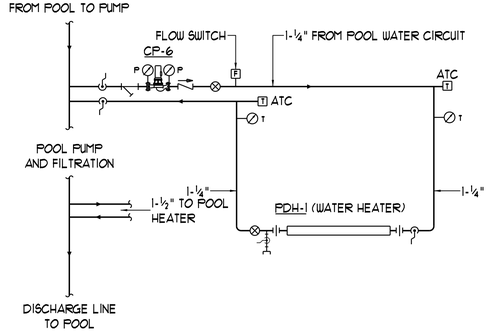

PDH-1 PIPING SCHEMATIC

NTS

NOTE - INSTALL CP-6 BELOW POOL WATER PIPE ELEVATION.

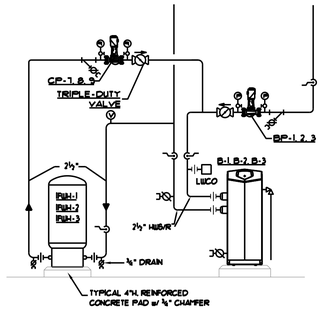

IFWH PIPING SCHEMATIC

NTS

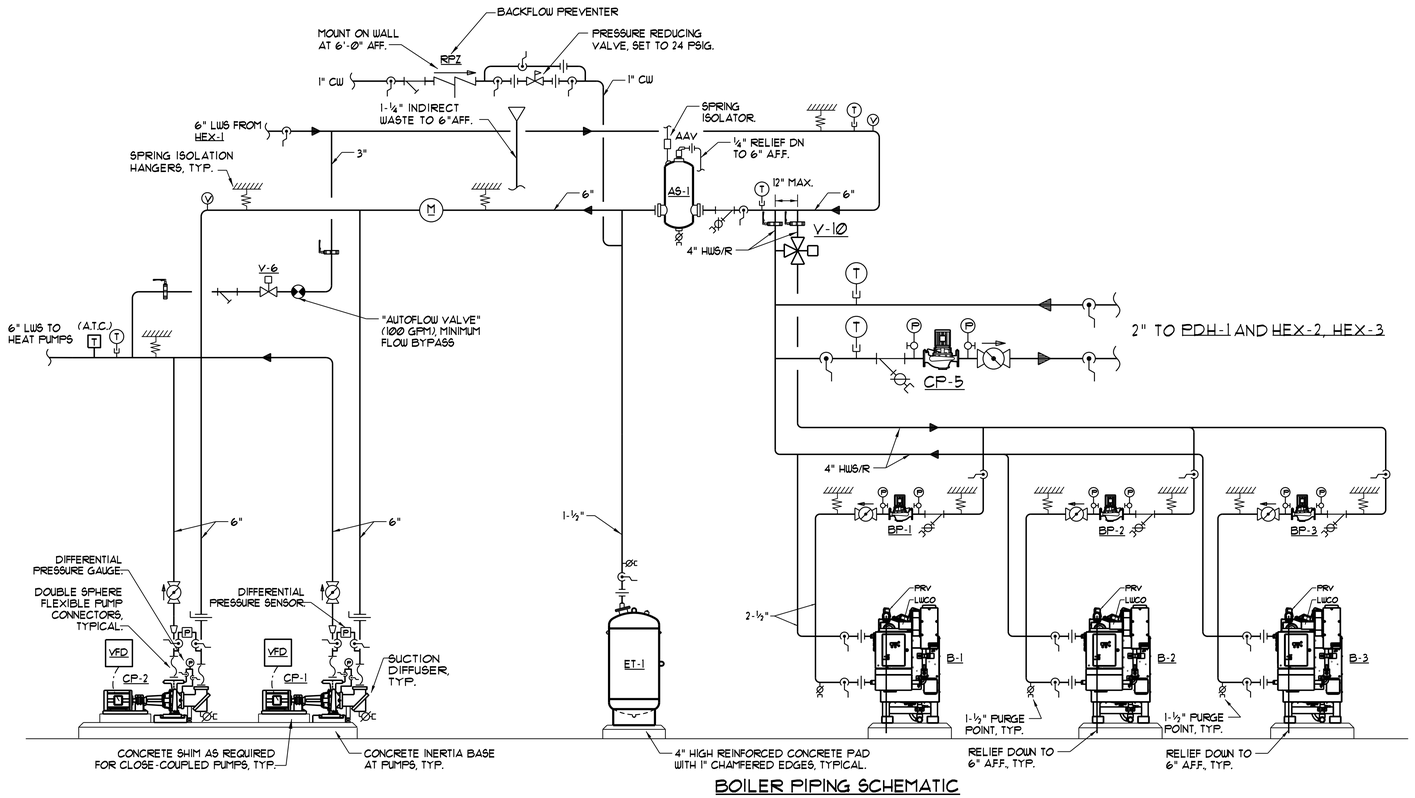

BOILER PIPING SCHEMATIC

NTS

BENNETT
ENGINEERING
MECHANICAL + ELECTRICAL
(207) 865-9475

REVISION SCHEDULE

DATE	REVISION DESCRIPTION	BY

COPYRIGHT 2012 BY O.C.C.

OPECHEE
CONSTRUCTION CORPORATION
11 CORPORATE DRIVE, BELMONT NH 03220
PHONE (603) 527-9090 FAX (603) 527-9191

MECHANICAL DETAILS

PROJECT:
COMMERCIAL & MAPLE STREET MIXED USE DEVELOPMENT
PORTLAND, ME.

DATE: 06-06-2013
SCALE: 1/8" = 1'-0"
DRAWN BY:
SHEET: M8