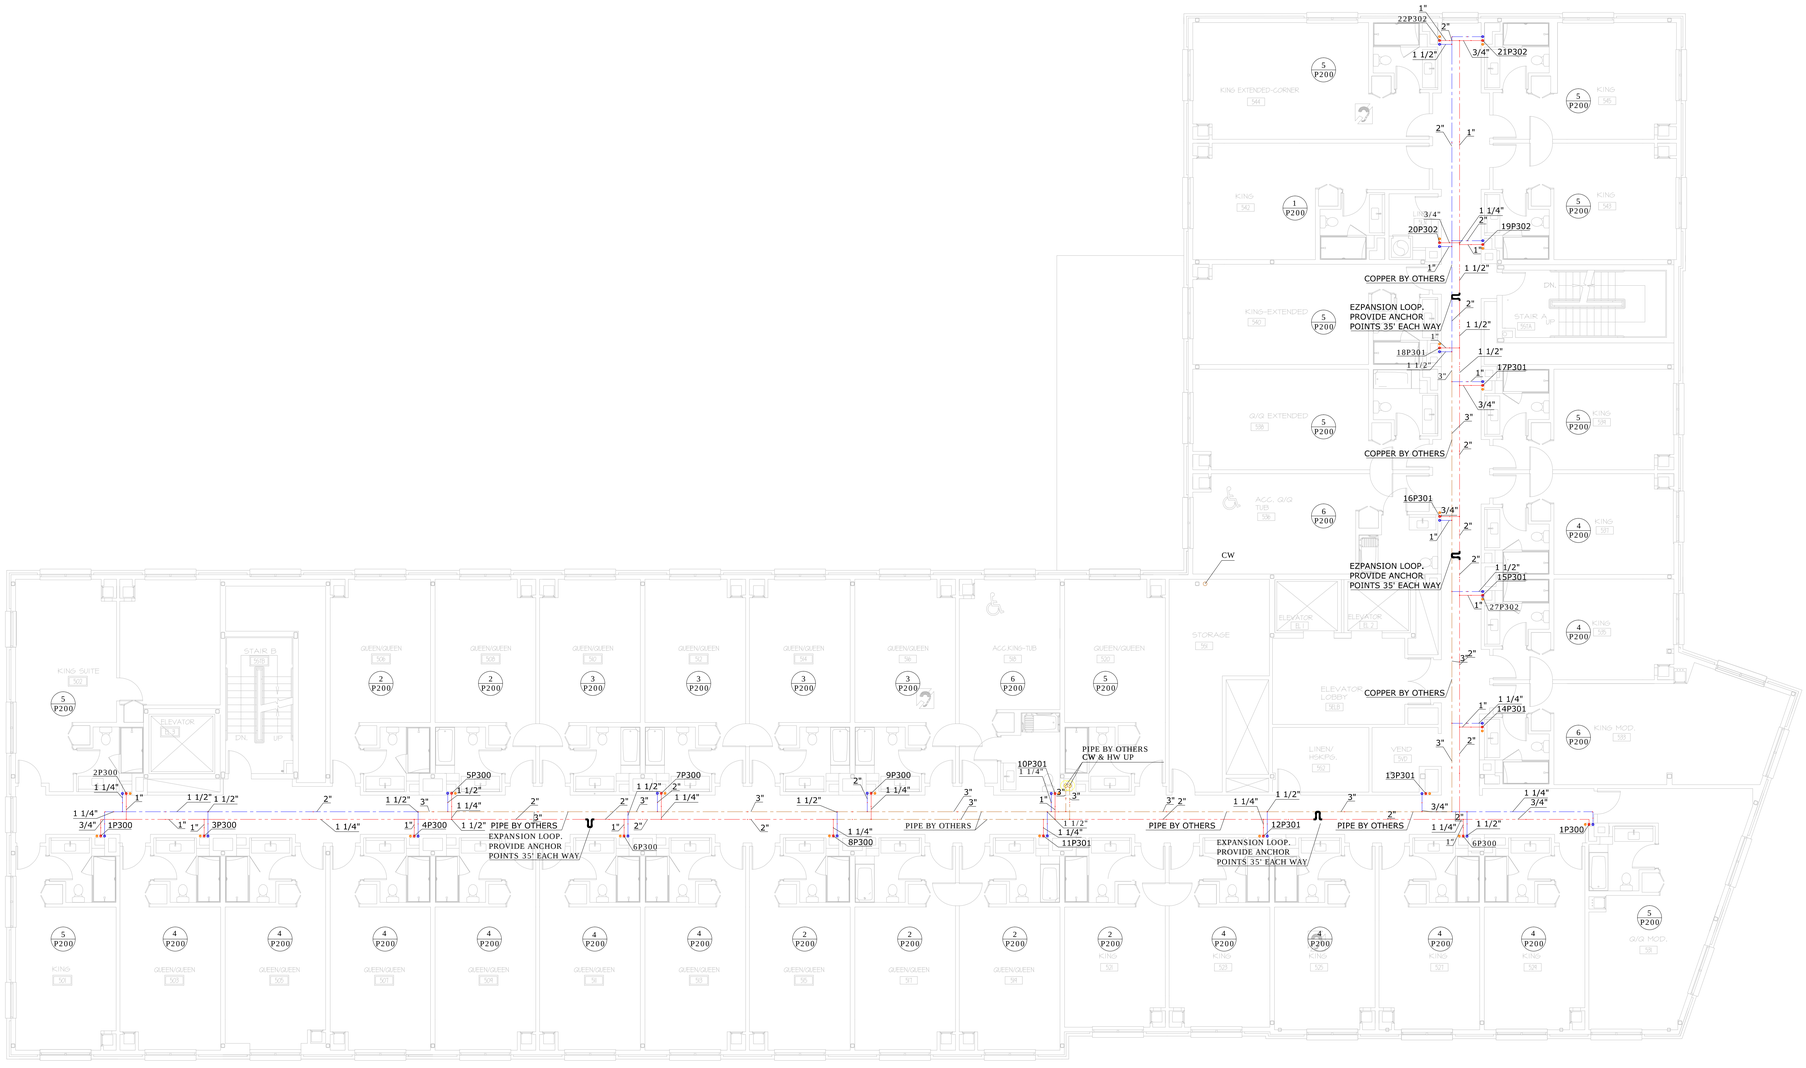

FIFTH FLOOR PLAN

1 / P104

1/8" = 1'-0"

uponor

TECHNICAL SERVICES - DESIGN DEPARTMENT
21900 DODD BLVD., LAKEVILLE, MN 55044
T 888-394-7726 F 952-997-1731
E-MAIL: TECHNICALSERVICES@UPONOR.COM
WEB WWW.UPONOR-USA.COM

CLIENT LOGO

STAMP

STATE OF MAINE
WESLEY
ZIMMERMAN
11041
LICENSED
PROFESSIONAL ENGINEER

DISCLAIMER

THIS SERIES OF PLUMBING, HYDRONIC HEATING/COOLING, SNOW AND ICE MELTING, AND/OR PLUMBING FIXTURE DRAWINGS HAVE BEEN DESIGNED BY UPONOR, INC. TECHNICAL SERVICES - DESIGN DEPARTMENT AS A SUPPLEMENT TO THE CONTRACTOR'S PLANS AND SPECIFICATIONS. THESE DRAWINGS ARE INTENDED TO BE A GUIDE FOR WORK ASSOCIATED WITH THIS DESIGN. IT IS MANDATORY TO MAKE A COMPLETE AND THOROUGH REVIEW OF ALL DRAWINGS, PLUMBING, HEATING AND/OR FIRE CODES USED. REPORT ANY ERRORS AND/OR DESIGN CONFLICTS IMMEDIATELY TO UPONOR, INC. TECHNICAL SERVICES - DESIGN TO DETERMINE IF THE DESIGN REQUIRES REVISION. IF ERRORS AND/OR DESIGN CHANGES ARE NOT REPORTED BACK TO UPONOR, INC., IT IS THE CONTRACTOR'S RESPONSIBILITY TO ENSURE THE SYSTEM WILL FUNCTION IN ACCORDANCE WITH ALL APPLICABLE CODES AND STANDARDS. UPONOR, INC. WILL NOT BE RESPONSIBLE FOR ANY DAMAGES OR FOR DAMAGES THAT MAY RESULT FROM THE APPLICATION AND/OR INCORRECT INTERPRETATION OF THESE DRAWINGS.

SALES REP.:

MARRIOTT COURTYARD-PORTLAND
COMMERCIAL & MAPLE STREET
PORTLAND, ME

DRAWN BY:	DTH
CHECKED BY:	LVS
ISSUE DATE:	06/13/13
SHEET SCALE:	1/8" = 1'-0"
PROJECT NUMBER:	13441P R1
SQUARE FEET:	113,321 SQ. FT.
FITTINGS/BAYS:	
FINISHES:	

REVISIONS

NO.	DATE	DESCRIPTION
1	06/13/13	RECIRC., BV, FLUSH VALVES

REVISIONS CONTINUED

NO.	DATE	DESCRIPTION

SHEET DESCRIPTION
FIFTH FLOOR PLAN

SHEET NUMBER
P104

C:\Users\wes.RANGR\appdata\local\temp\AcPublish_8224\Marriott Portland_Rev2_Uponor.dwg 11/18/13 - 11:31 am