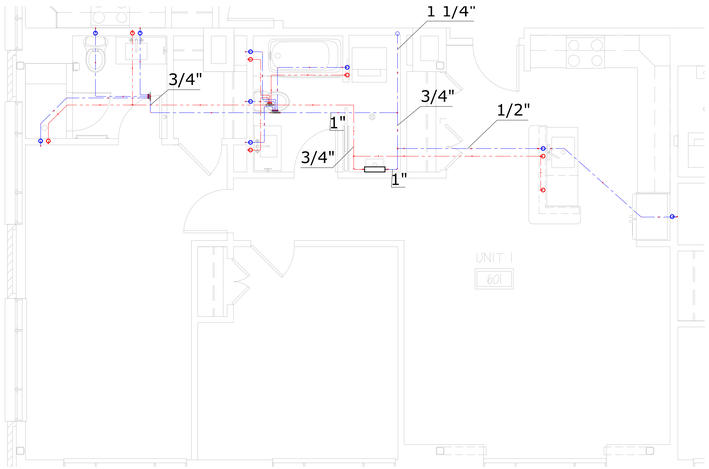

1 P201 CONDO UNIT 1
1/4" = 1'-0"

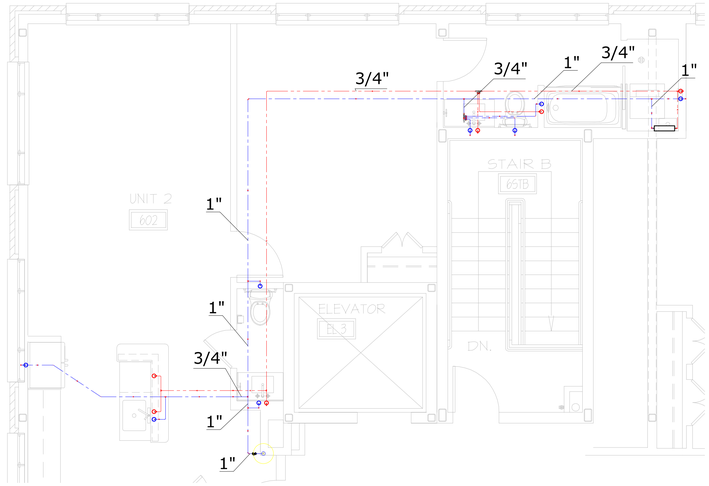

2 P201 CONDO UNIT 2
1/4" = 1'-0"

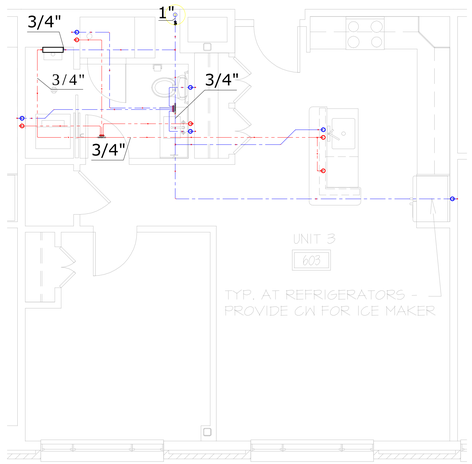

3 P201 CONDO UNIT 3
1/4" = 1'-0"

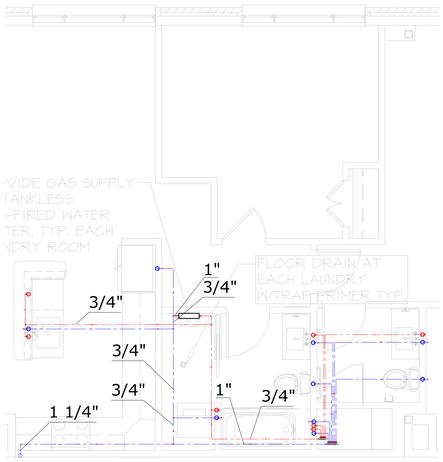

4 P201 CONDO UNIT 4
1/4" = 1'-0"

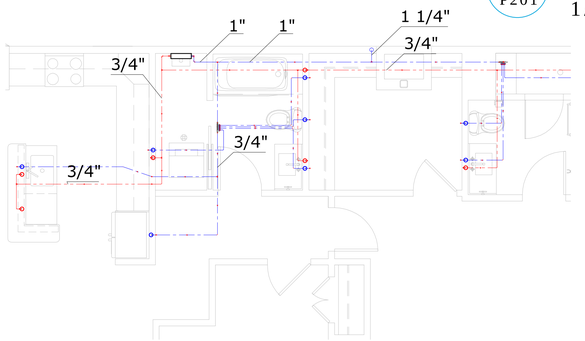

5 P201 CONDO UNIT 5
1/4" = 1'-0"

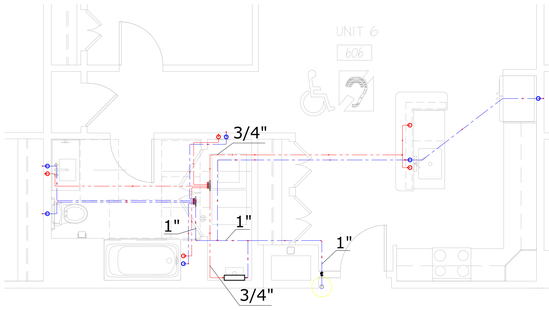

6 P201 CONDO UNIT 6
1/4" = 1'-0"

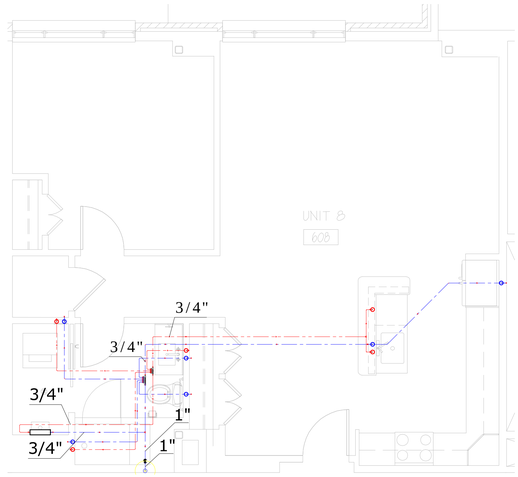

7 P201 CONDO UNITS 7&8
1/4" = 1'-0"

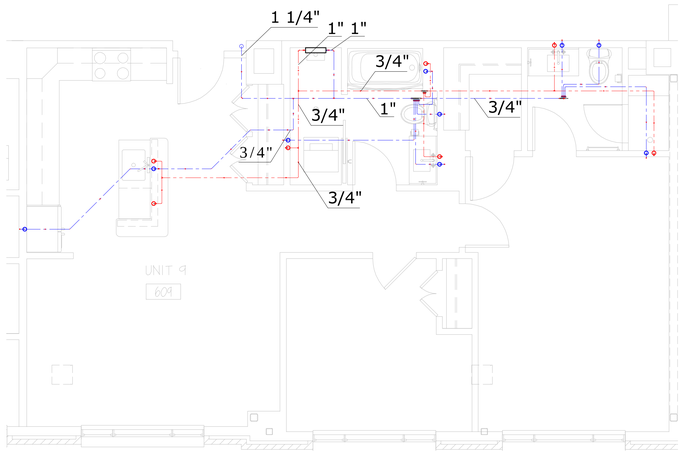

8 P201 CONDO UNIT 9
1/4" = 1'-0"

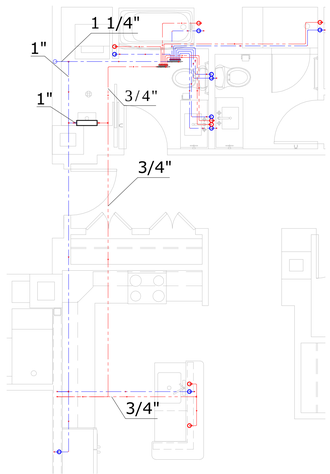

9 P201 CONDO UNIT 10
1/4" = 1'-0"

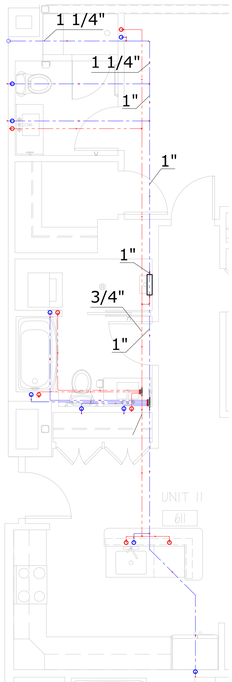

10 P201 CONDO UNIT 11
1/4" = 1'-0"

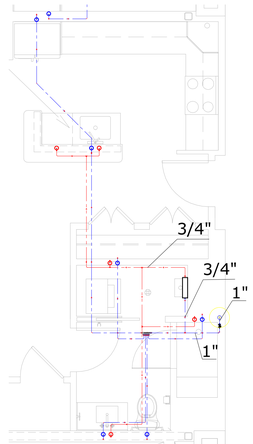

11 P201 CONDO 12
1/4" = 1'-0"

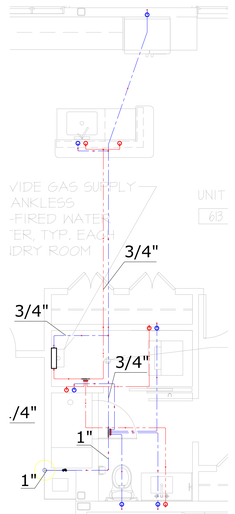

12 P201 CONDO UNIT 13
1/4" = 1'-0"

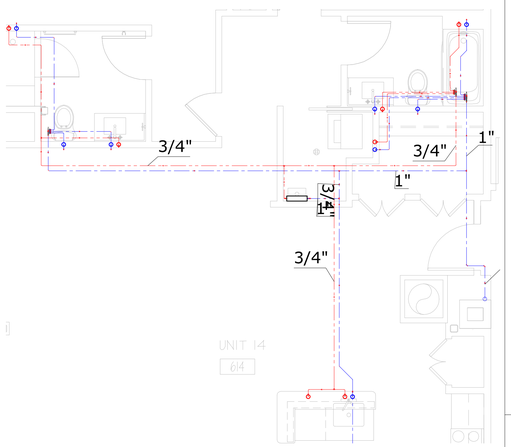

13 P201 CONDO UNIT 14
1/4" = 1'-0"

uponor

TECHNICAL SERVICES - DESIGN DEPARTMENT
21900 DODD BLVD., LAKEVILLE, MN 55044
T 888-594-7726 F 952-997-1731
E-MAIL: TECHNICALSERVICES@UPONOR.COM
WEB WWW.UPONOR-USA.COM

CLIENT LOGO

STAMP

STATE OF MAINE
WESLEY
DUBOIS
11041
LICENSED
PROFESSIONAL ENGINEER

DISCLAIMER

THIS SERIES OF PLUMBING, HYDRONIC HEATING/COOLING, SNOW AND ICE MELTING, AND/OR TECHNICAL DRAWINGS HAVE BEEN DESIGNED BY UPONOR, INC. TECHNICAL SERVICES - DESIGN DEPARTMENT AS A GUIDE TO ASSIST IN COMPLYING WITH THE STANDARDS OF DESIGN AND CONSTRUCTION. BEFORE STARTING ALL WORK ASSOCIATED WITH THIS DESIGN, IT IS MANDATORY TO MAKE A COMPLETE AND ACCURATE FIELD CALCULATION, MEASUREMENT AND/OR FIRE CODES USED. REPORT ANY ERRORS AND OR DESIGN DEFICIENCIES TO UPONOR, INC. TECHNICAL SERVICES - DESIGN DEPARTMENT TO DETERMINE IF THE DESIGN REQUIRES REVISION. IF ERRORS AND/OR DESIGN CHANGES ARE NOT REPORTED BACK TO UPONOR, INC. TECHNICAL SERVICES - DESIGN DEPARTMENT, UPONOR, INC. WILL FUNCTION IN ACCORDANCE WITH ALL APPLICABLE CODES AND WARRANTY PROVISIONS PROVIDED TO THE DESIGNER, AS IMPLIED FOR DAMAGES THAT MAY RESULT FROM THE APPLICATION AND INCORRECT INTERPRETATION OF THESE DRAWINGS.
SALES REP.:

REVISIONS CONTINUED

NO.	DATE	DESCRIPTION

MARRIOTT COURTYARD - PORTLAND
COMMERCIAL & MAPLE STREET
PORTLAND, ME

DRAWN BY:	DTH	PROJECT NUMBER:	134419 R1
CHECKED BY:	MB	SQUARE FEET:	113,321 SQ. FT.
REVIEWED BY:	DTH	FITTING BIAS:	1.0
SHEET SCALE:	1/2" = 1'-0"	FINISHES:	

REVISIONS

NO.	DATE	DESCRIPTION
1	06/13/13	REC.REC., HB, FLUSH VALVE

SHEET DESCRIPTION
TYPICAL CONDO UNITS

SHEET NUMBER
P201

C:\Users\wes\RANOR\appdata\local\temp\AcPublish_8284\Marriott Portland_Rev2_1uponor.dwg 11/18/13 - 11:32 am