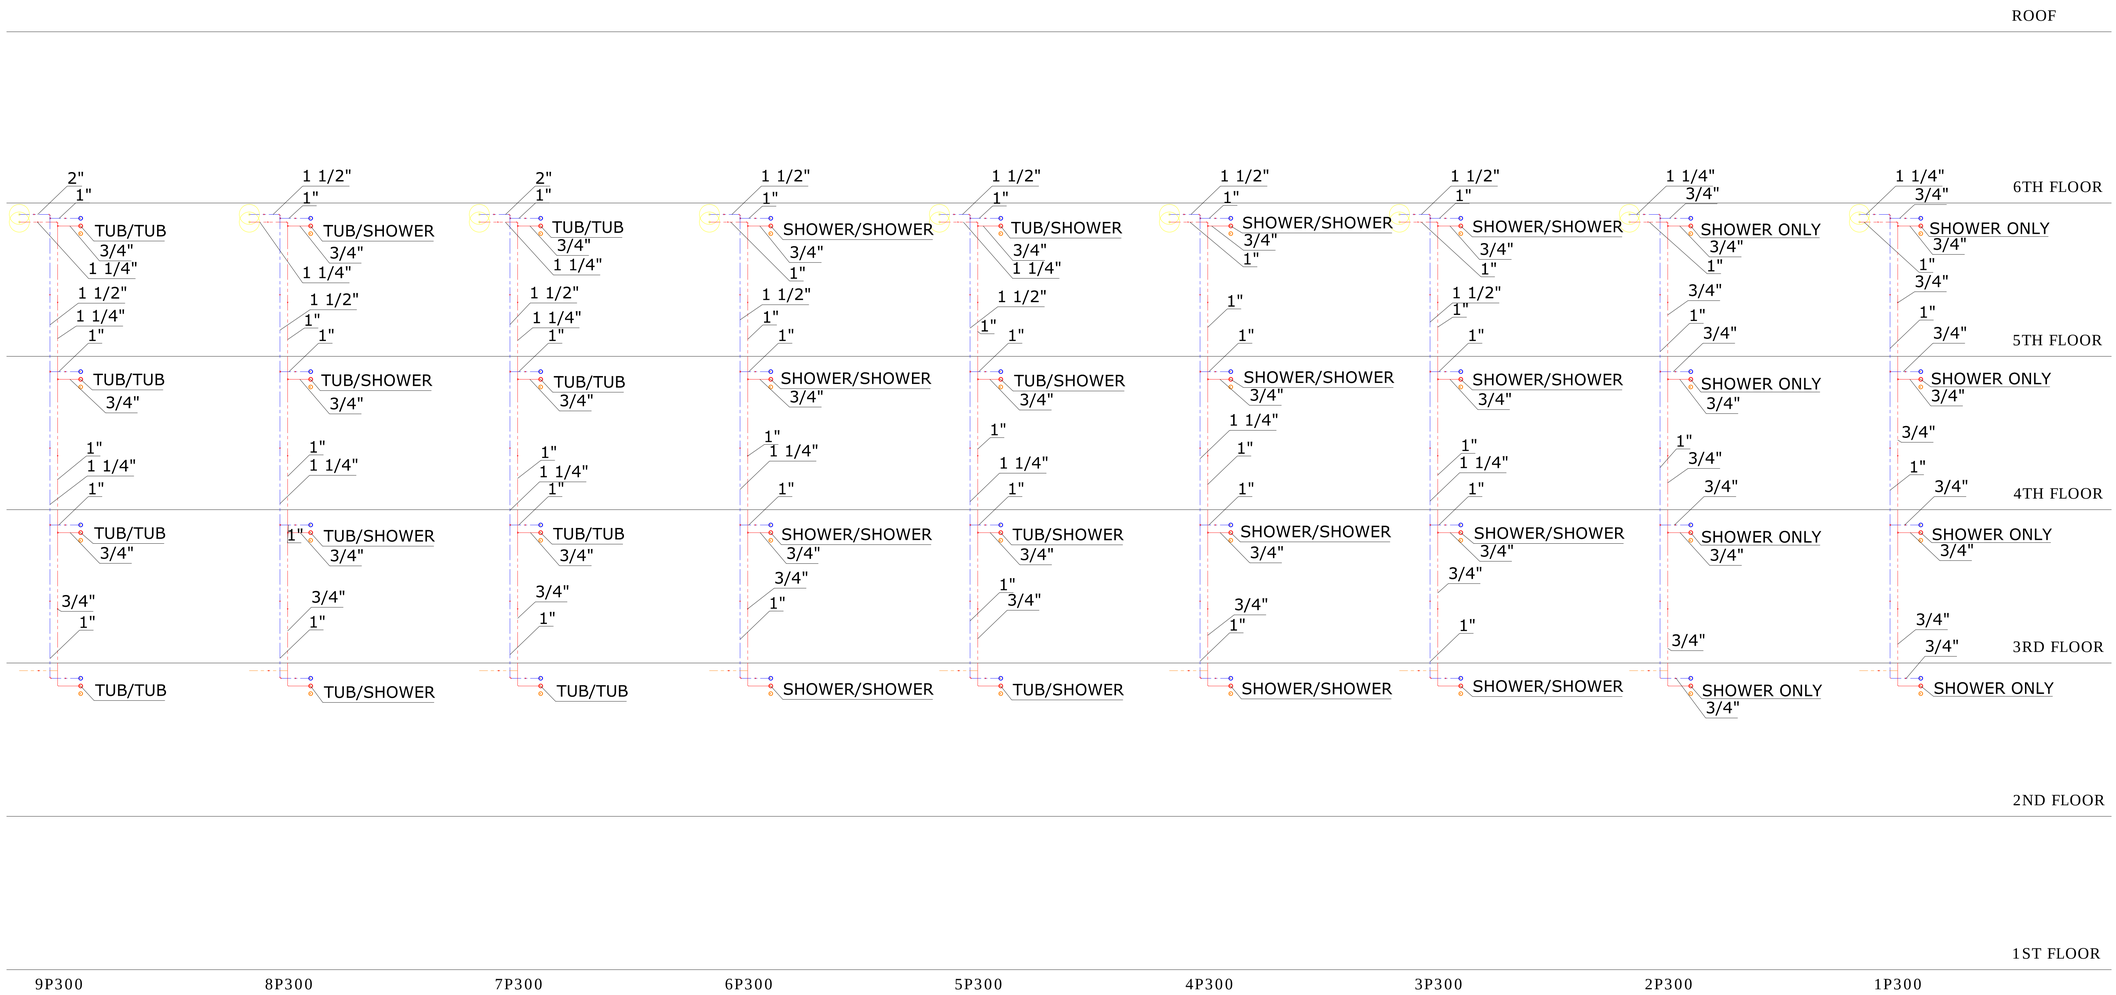

1-9
P300

TYPICAL RISERS

1/4" = 1'-0"

uponor

TECHNICAL SERVICES – DESIGN DEPARTMENT
2 1909 DODD BLVD., LAKEVILLE, MN 55044
TEL: 952-985-8275 FAX: 952-985-8276
EMAIL: TECHNICAL.SERVICES@UPONOR.COM
WEB: WWW.UPONOR-USA.COM

CLIENT LOGO

STAMP

STATE OF MAINE
WESLEY
DAVIS
11041
LICENSED
PROFESSIONAL ENGINEER

DISCLAIMER

THIS SERIES OF PLUMBING, HYDRONIC HEATING/COOLING, SNOW AND ICE MELTING, AND PNEUMATIC TUBING LAYOUTS HAVE BEEN DESIGNED BY UPONOR, INC. TECHNICAL SERVICES - DESIGN DEPARTMENT AS THE PRACTICE OF PROFESSIONAL STANDARDS OF DESIGN AND CONSTRUCTION. BEFORE STARTING ALL WORK ASSOCIATED WITH THIS DESIGN, IT IS MANDATORY TO MAKE A CLEAR, CONCISE, AND THOROUGH REVIEW OF ALL DRAWINGS AND/OR FIRE CODES USED. REPORT ANY ERRORS AND/OR DESIGN OMISSIONS TO UPONOR, INC. TECHNICAL SERVICES - DESIGN DEPARTMENT TO DETERMINE IF THE DESIGN REQUIRES REVISION. IF ERRORS AND/OR OMISSIONS ARE NOT REPORTED BACK TO UPONOR, INC. TECHNICAL SERVICES - DESIGN DEPARTMENT, THE UPONOR, INC. TECHNICAL SERVICES - DESIGN WILL FUNCTION IN ACCORDANCE WITH ALL APPLICABLE CODES AND STANDARDS. THERE IS NO WARRANTY, EXPRESS OR IMPLIED, AND NO IMPLIED FOR DAMAGES THAT MAY RESULT FROM THE APPLICATION AND/OR INTERPRETATION OF THESE DRAWINGS.
SALES REP.

MARRIOTT COURTYARD-PORTLAND
COMMERCIAL & MAPLE STREET
PORTLAND, ME

DRAWN BY:	DTH
CHECKED BY:	MR
PLOT DATE:	06/13/13
SHEET SCALE:	1/4" = 1'-0"
PROJECT NUMBER:	1341419 R1
SQUARE FEET:	113,321 SQ. FT.
FITTING BIAS:	
FINISHES:	

REVISIONS

NO.	DATE	DESCRIPTION
1	06/13/13	REGRIG. BY: FLUSH VALVES

REVISIONS CONTINUED

NO.	DATE	DESCRIPTION

SHEET DESCRIPTION
TYPICAL RISERS

SHEET NUMBER
P300

C:\Users\wes.RANOR\appdata\local\temp\AcPublish_8284\Marriott Portland_Rev2_Uponor.dwg 11/18/13 - 11:32 am