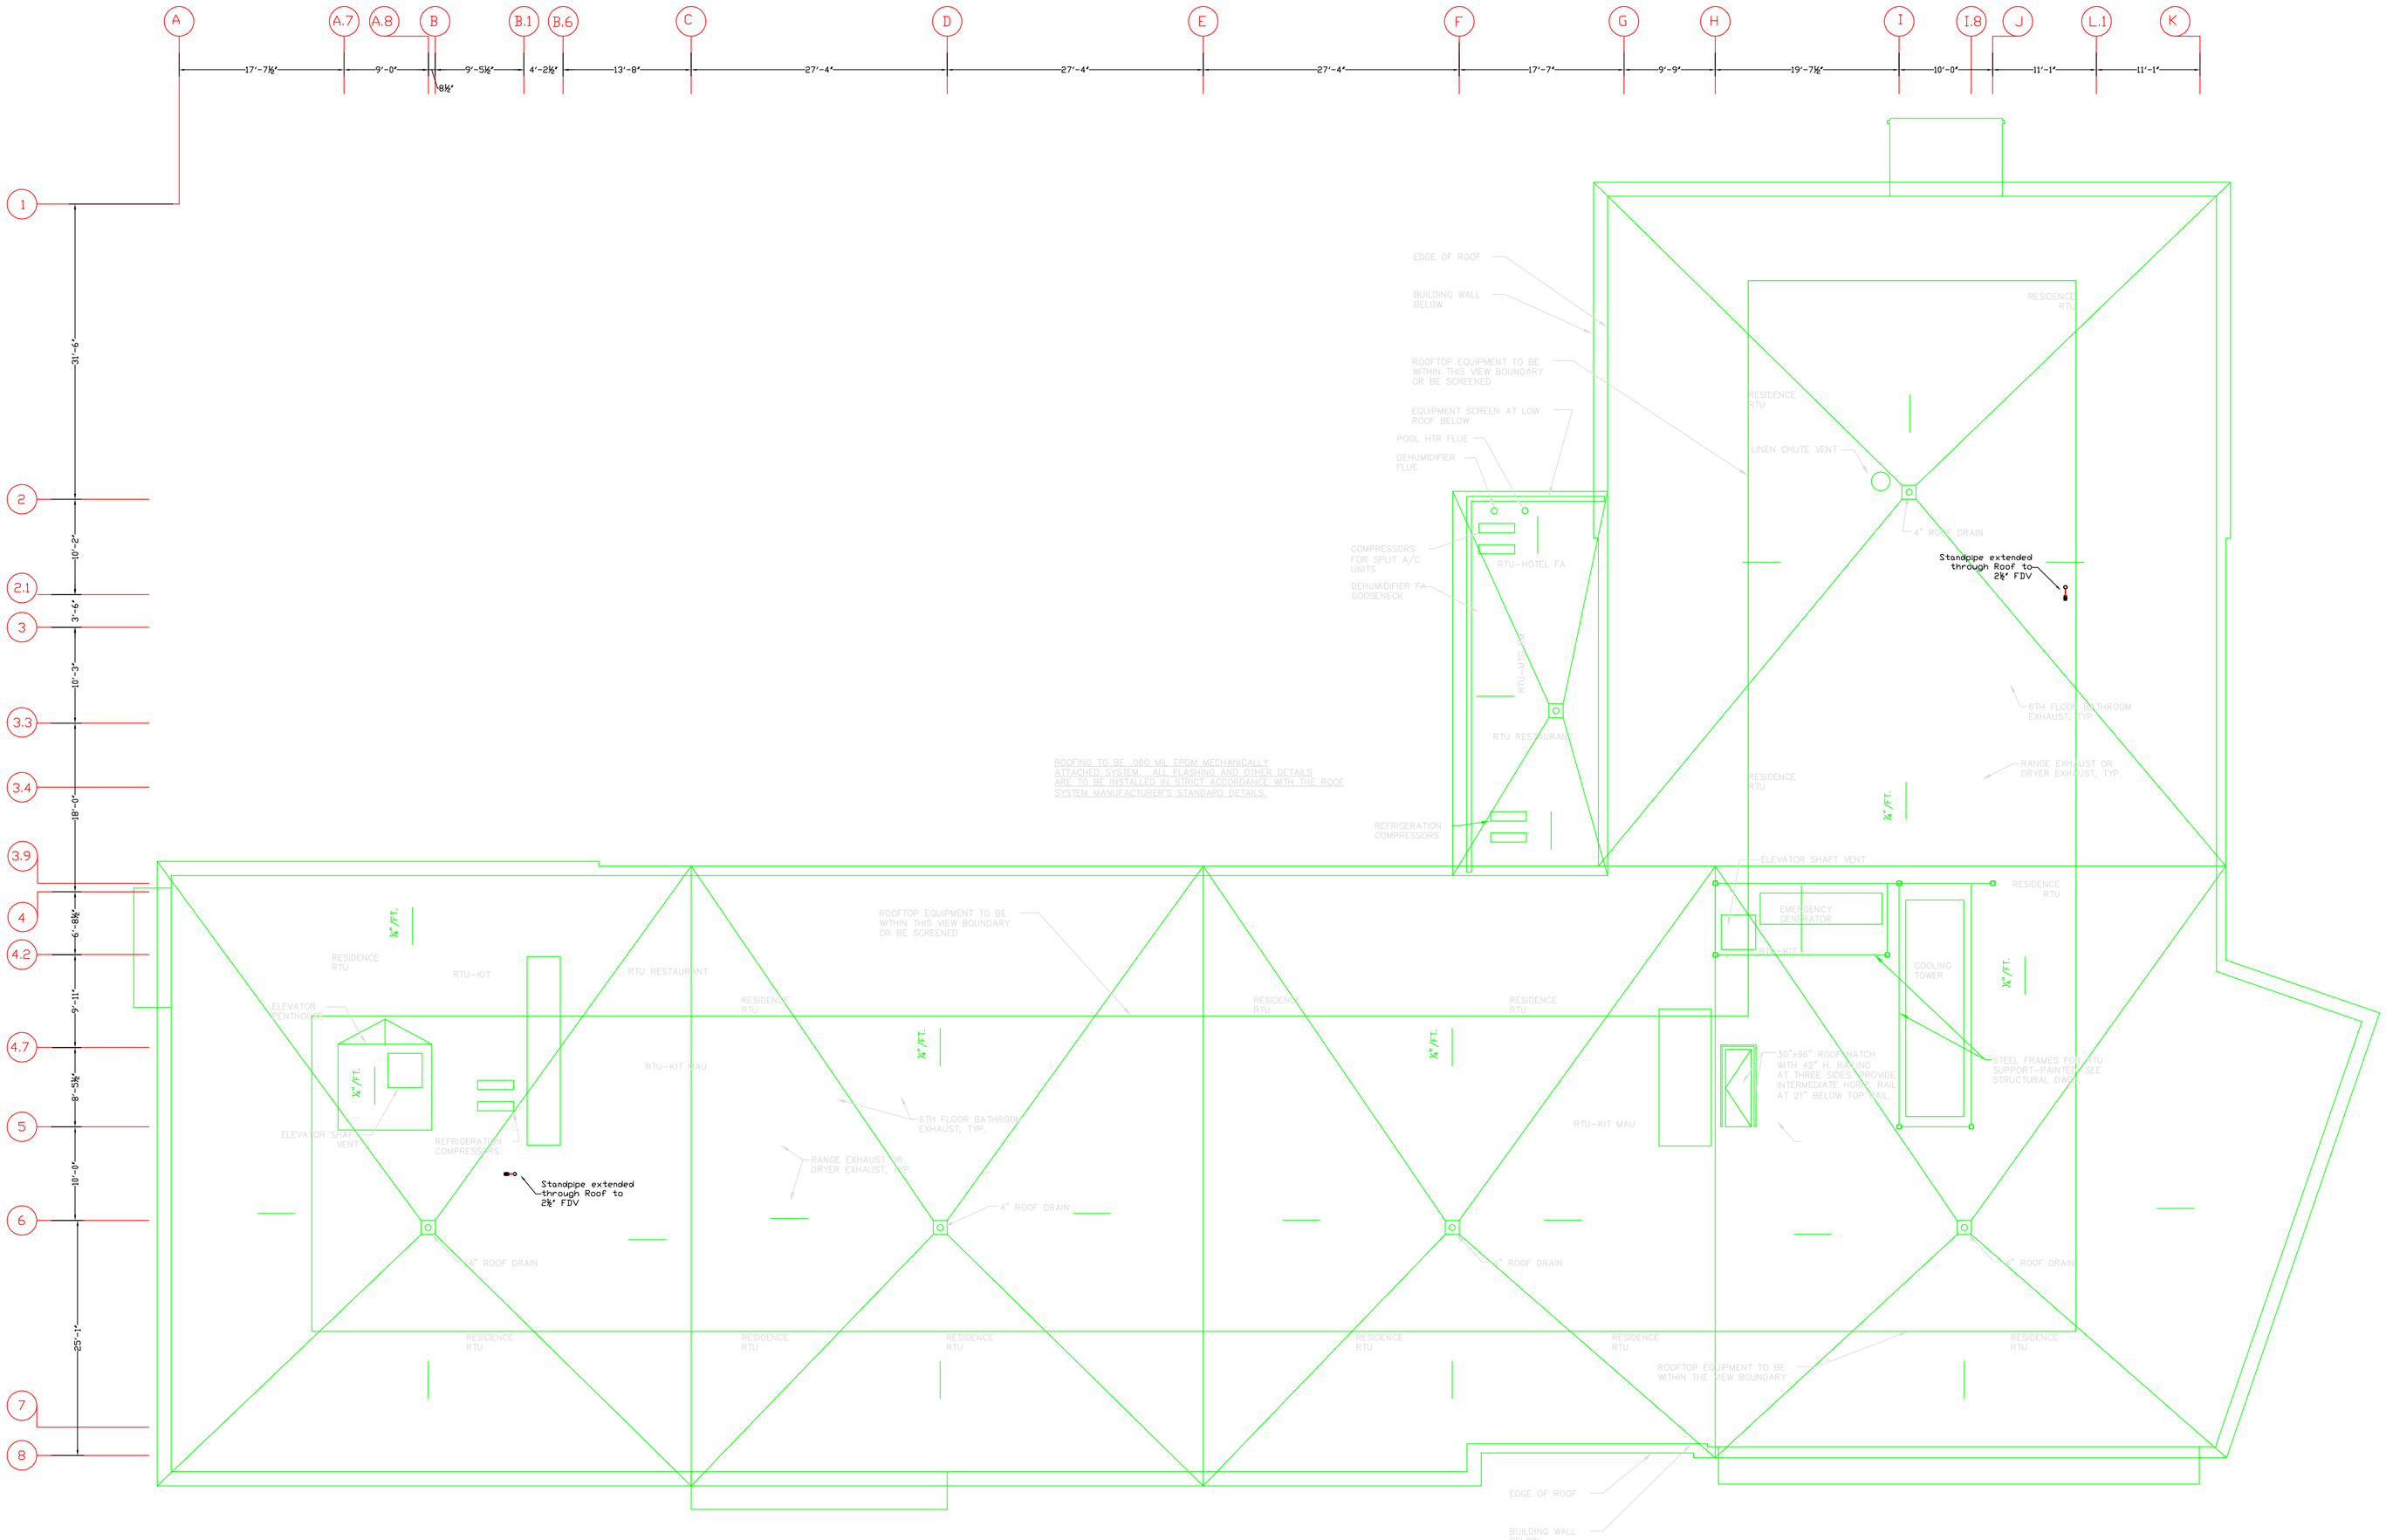

Roof Hydrant Plan

1/8" = 1'-0"

Hampshire FIRE PROTECTION
8 NORTH WENTWORTH AVENUE LONDONDERRY, NH 03053
PH:(603) 432-8221 FAX (603) 434-3194
WEBSITE: HAMPSHIREFIRE.COM
MASS LIC# 003841 MAINE LIC# 238
VERMONT CERTIFIED

WATER SUPPLY DATA		
Static pressure	108	psi
Residual pressure	102	psi
Flow	1537	gpm
Location	Corner of Commercial & Maple	
Elevation	10'-0"	
Date	May 11 2013	Time 6:00 AM
Information By	Portland Water	

SPRINKLERS

Total This Sheet | Total This Job

Symbol	Description

Drawing Title: Roof Hydrant Plan

Contract No: 4396CME

Drawn By: EVW

Scale: As Noted

Date: 05-25-13

Approval By: Portland ME

Revisions:	Date:
1	
2	
3	
4	
5	
6	
7	

Project:
Marriott Courtyard Hotel
321 Commercial Street
Portland ME 04101

Contract with:
Opechee Construction
11 Corporate Drive
Belmont NH 03220

FIRE PROTECTION ENGINEER STAMP

FP8 OF 8