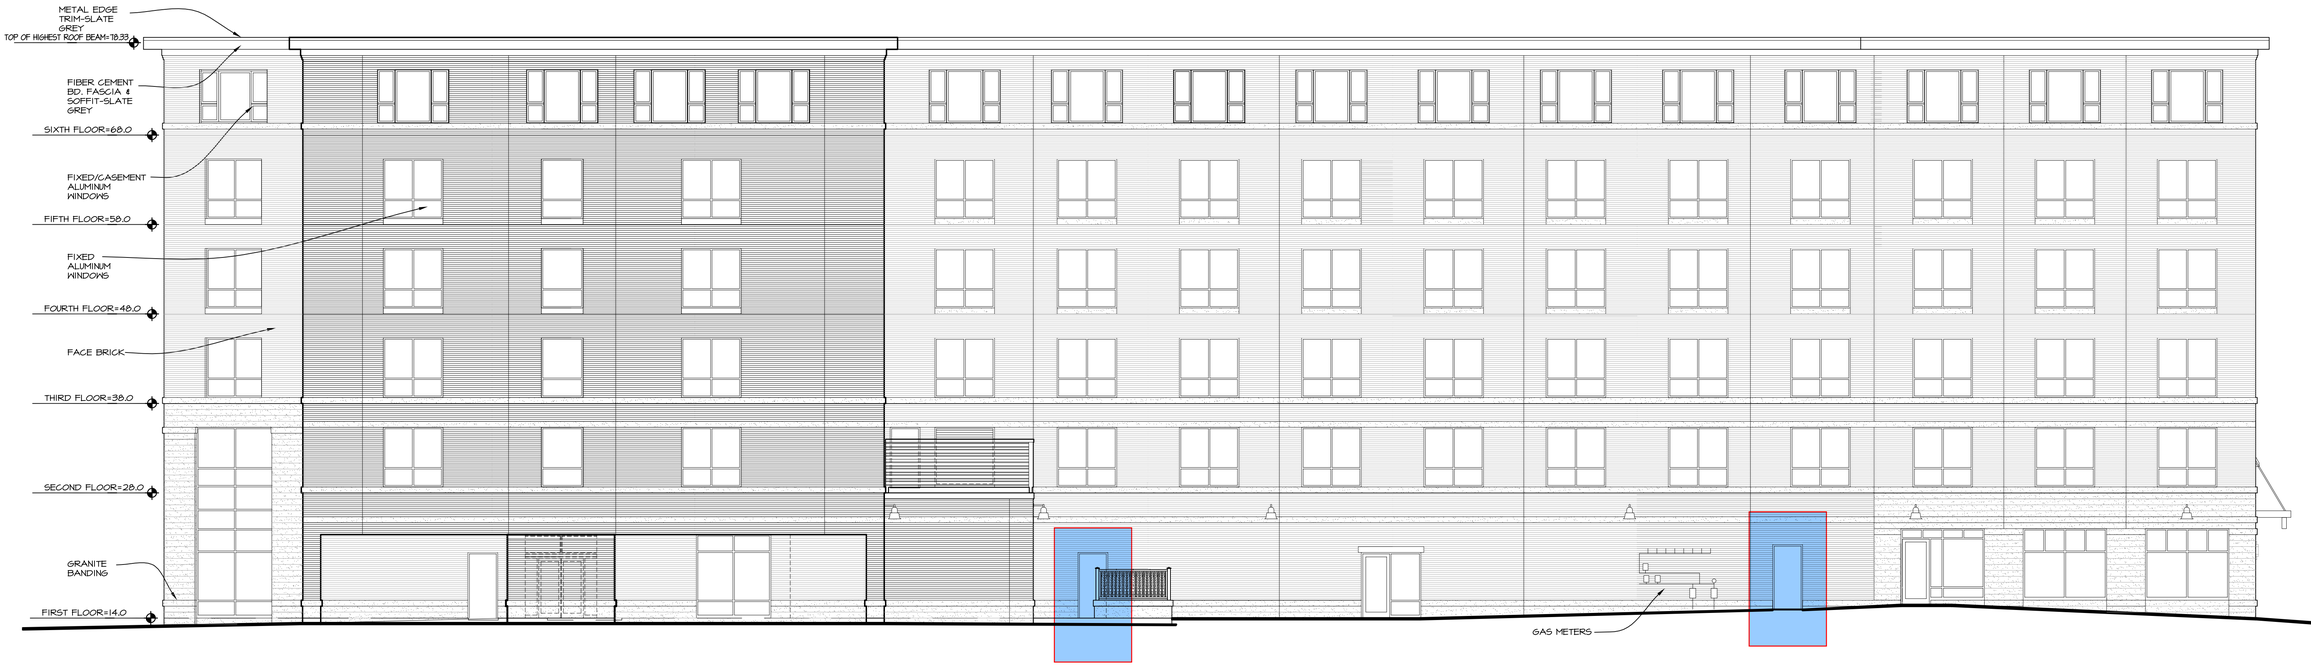

1/A10 YORK STREET ELEVATION
1/8" = 1'-0"

2/A10 FOUNDRY LANE ELEVATION
1/8" = 1'-0"

REVISION SCHEDULE

DATE	REVISION DESCRIPTION	BY

© COPYRIGHT 2012 BY O.C.C.

COPECHEE
CONSTRUCTION CORPORATION
11 CORPORATE DRIVE, BELMONT NH 03220
PHONE (603)527-9090 FAX (603)527-9191

BUILDING ELEVATIONS

PROJECT:
COMMERCIAL & MAPLE STREET
MIXED USE DEVELOPMENT
PORTLAND, ME

DATE: 04-12-13
SCALE: SEE PLAN
DRAWN BY: KPH

SHEET: C14