SYMBOL KEY:

1. E = EXISTING
2. N = NEW
3. OUTLET
4. TEL/DATA
5. SWITCH
6. ELECTRICAL PANEL CB
7. THERMOSTAT T

NOTES:

1. NEW LOCATIONS FOR OUTLETS/TEL/DATA/SWITCHES TO BE DETERMINED
2. CLIENT TO DIRECT IF ANY EXISTING SHOULD BE REMOVED
3. ALL TO BE REPLACED WITH WHITE UNITS AND PLATE COVERS
4. KEEP EXISTING ELECTRICAL PANELS WITH POWER/TEL/DATA/SWITHCES WITHIN EACH ZONE.

LICENSED CERTIFIED INTERIOR DESIGNER
JULIE A. TUFTER
CID0913

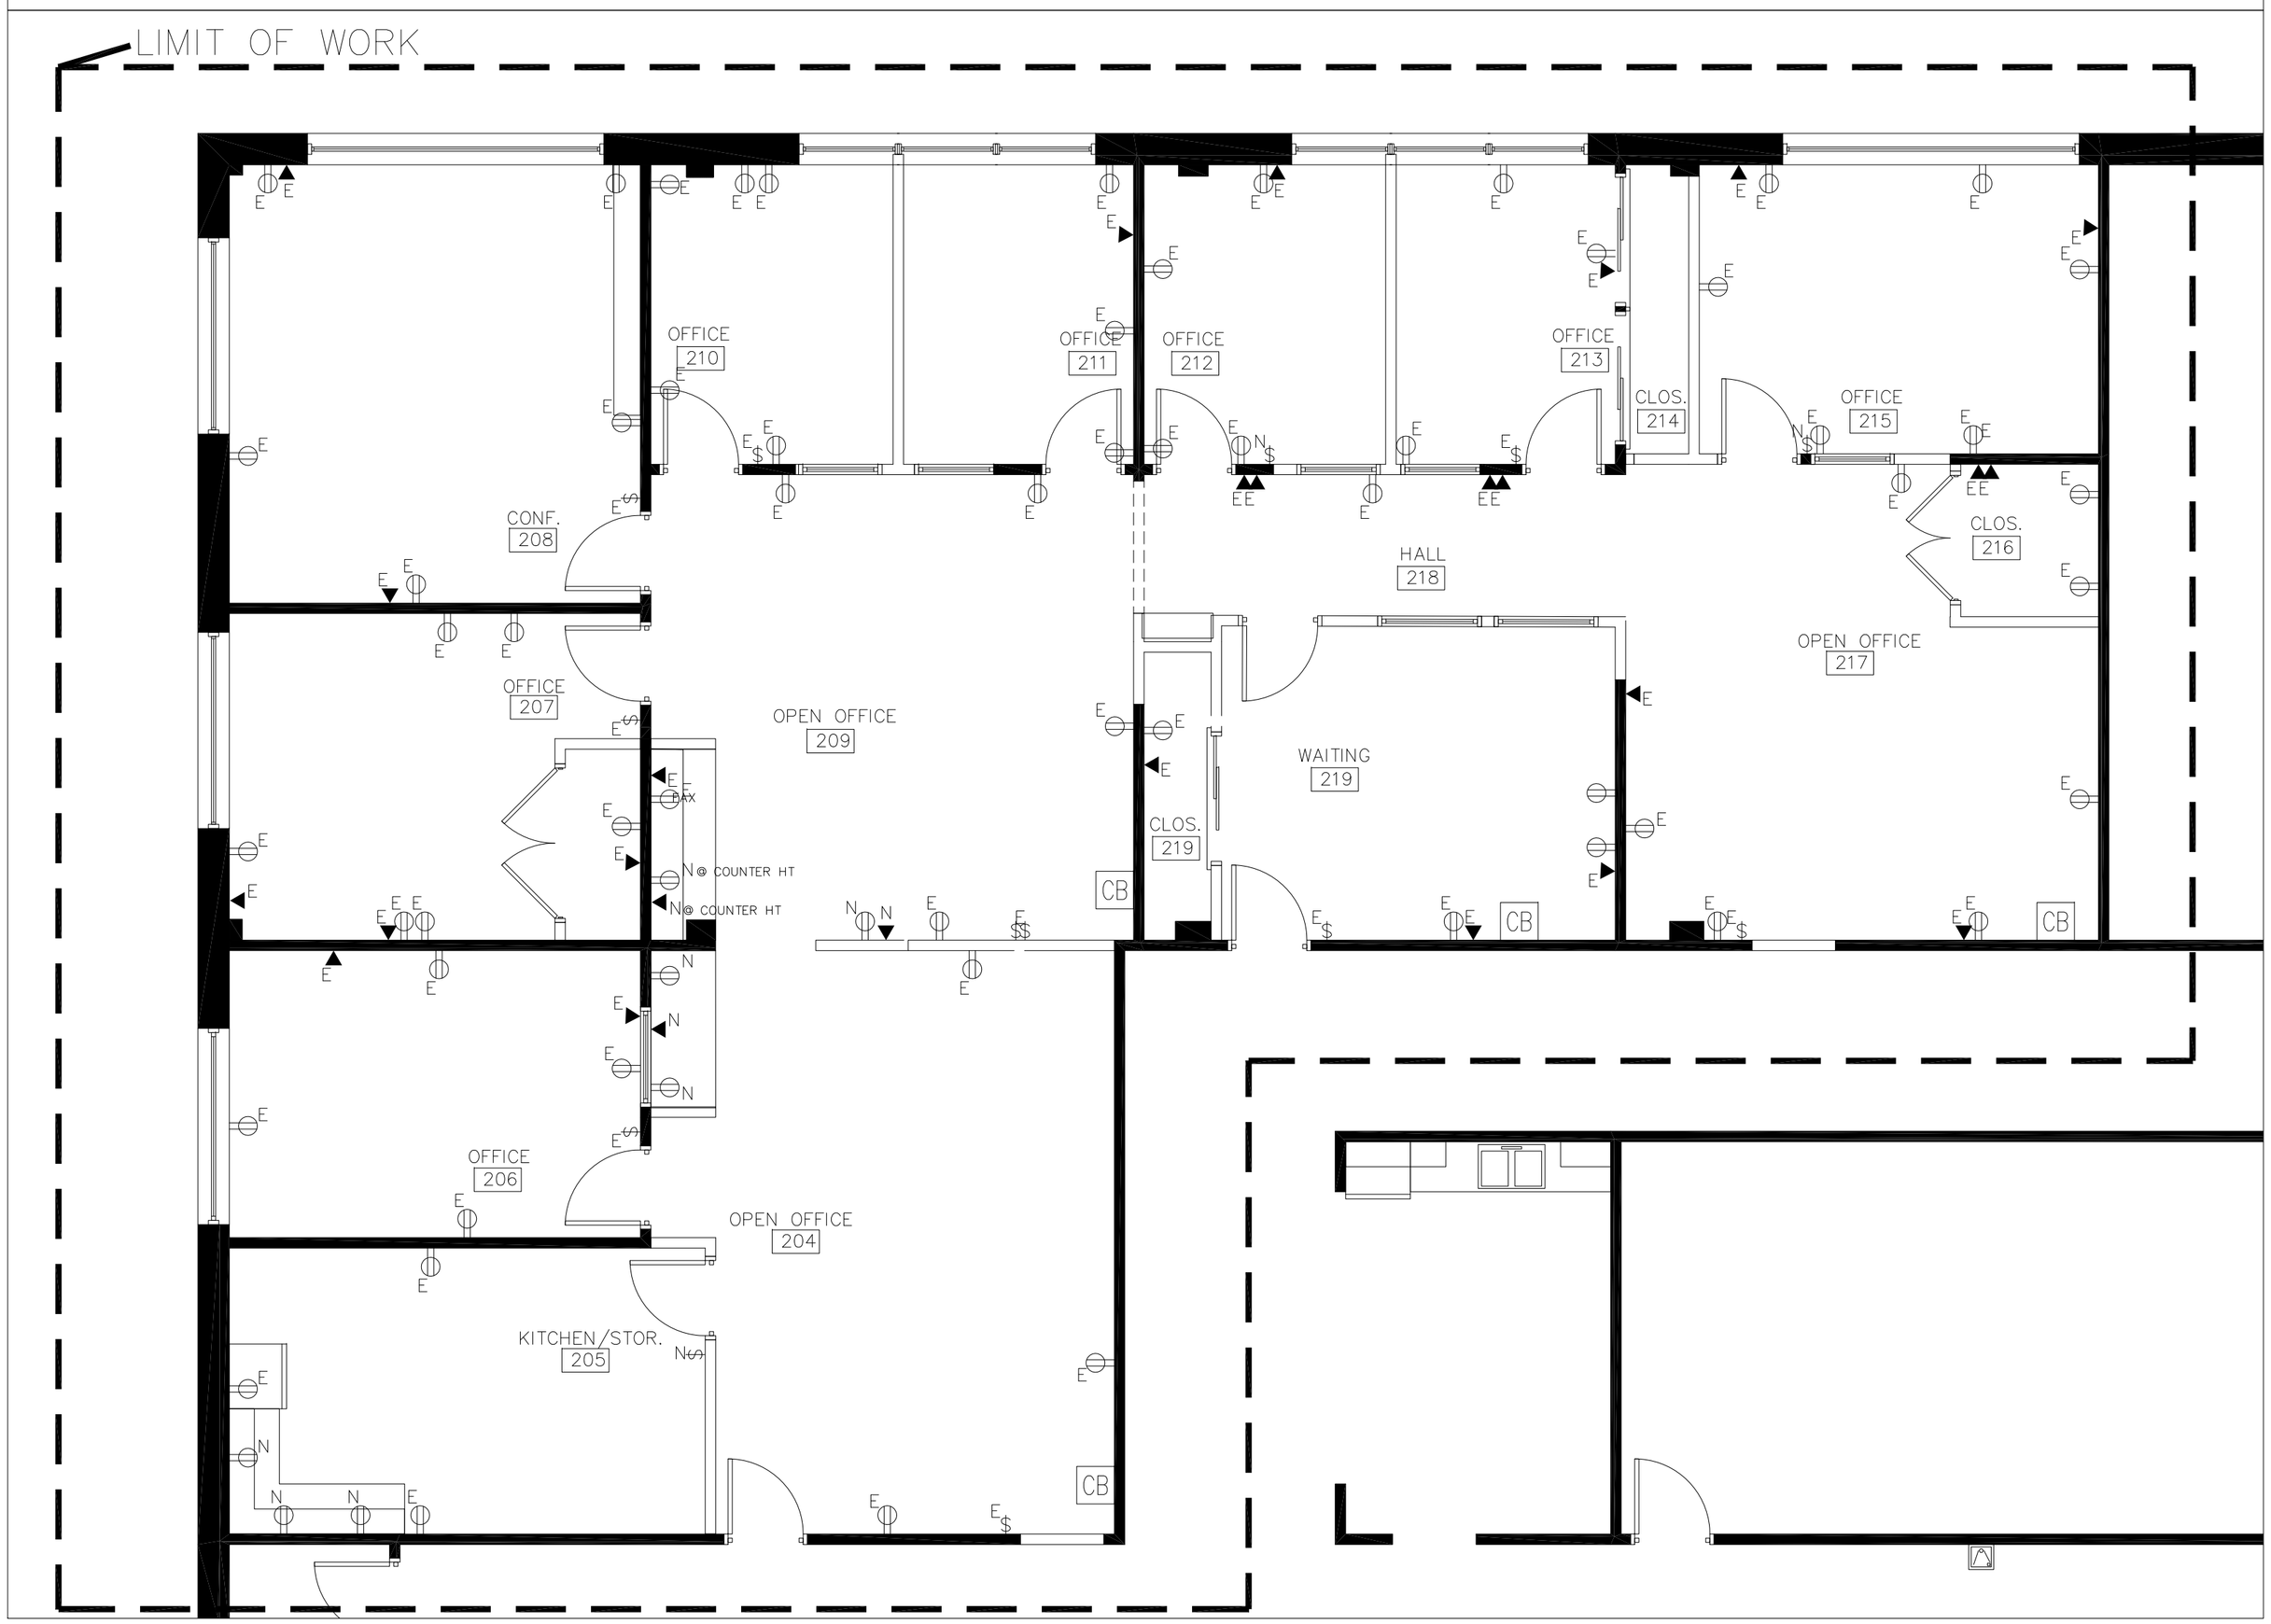

A1 2ND FLOOR ELECT/TEL/DATA PLAN
3/16" = 1'-0"

NO	DATE	REVISIONS

PROJECT NORTH

MAINE INTERNATIONAL TRADE CENTER
2 PORTLAND FISH PIER
PORTLAND, ME

TITLE
2ND FLOOR
ELECT/TEL/DATA

SCALE
3/16 = 1'-0"

re*fab

165 SPURWINK RD.
SCARBOROUGH, ME

P:(207) 408-5950

DRAWN BY JAT
CHECKED BY -
DATE 1/15/16

A912

15-1401

C:\Users\Julie\Desktop\0.refab\Maine International Trade\CD.SET.dwg