FINISH SCHEDULE

NO.	MATERIAL	MANUFACTURER	MFR. NUMBER/STYLE	COLOR	REMARKS/LOCATION
WALL FINISHES					
P-1	PAINT	SHERWIN WILLIAMS	SW-	TBD	ALL EXTERIOR WALLS & INTERIOR WALLS THROUGHOUT U.O.N.
P-2	PAINT	SHERWIN WILLIAMS	SW-	TBD	DOOR & INTERIOR WINDOW FRAMES THROUGHOUT U.O.N.
P-3	PAINT	SHERWIN WILLIAMS	SW-	TBD	ACCENT AS INDICATED
-	-	-	-	-	-
-	-	-	-	-	-
-	-	-	-	-	-
BASE					
VB-1	VINYL	JOHNSONITE	6" H WALL BASE	TBD	THROUGHOUT LIMIT OF WORK U.O.N.
-	-	-	-	-	-
FLOOR COVERING					
CPT-1	CARPET	MOHAWK	PURE GENIUS II GROUP	TBD	THROUGHOUT LIMIT OF WORK U.O.N.
VCT-1	VCT	ALTRO	QUARTZ	TBD	KITCHEN 205
CEILING TILE					
ACT-1	2X4 ACC. TILE	ARMSTRONG	DUNE	WHITE	SQUARE LAY-IN TILE
ACT-G	GRID	ARMSTRONG	PRELUDE SUSPENSION SYSTEM	WHITE	15/16" GRID
MILLWORK FINISHES					
-	-	-	-	-	-

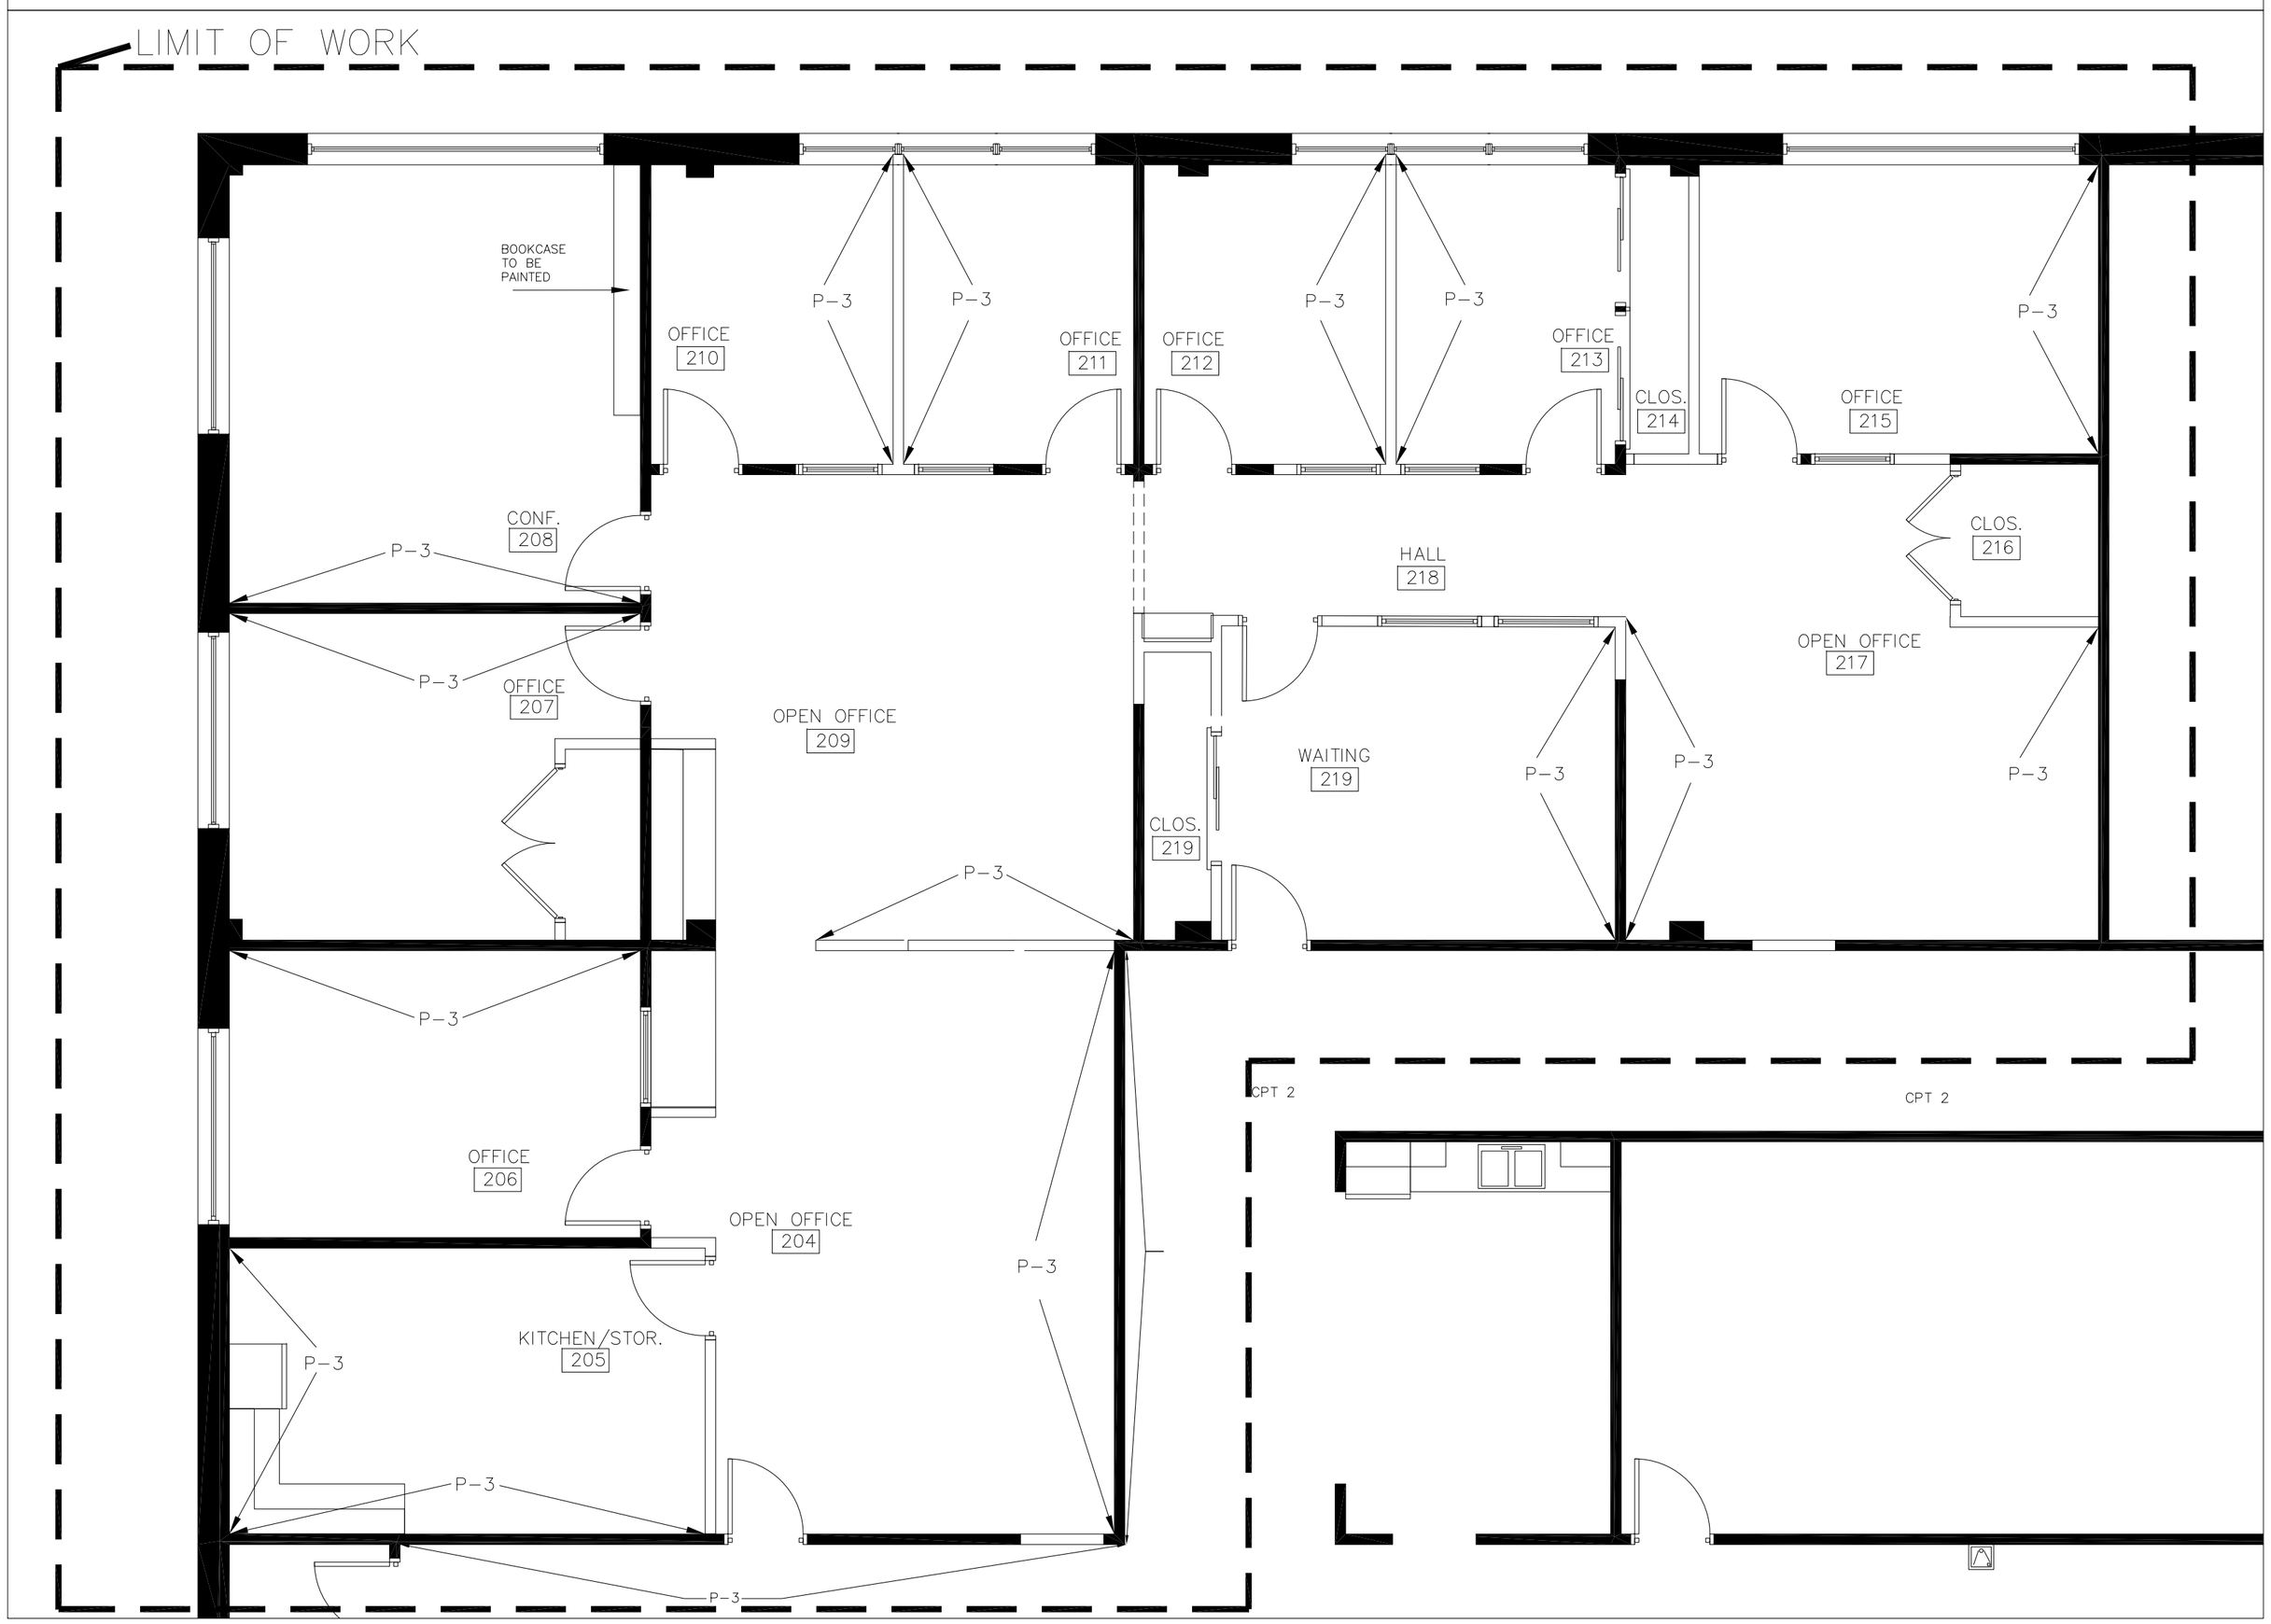

A1 2ND FLOOR FINISH PLAN
3/16" = 1'-0"

LICENSED CERTIFIED INTERIOR DESIGNER
JULIE A. TUPPER
CID2913

REVISIONS | DATE | NO

PROJECT NORTH

MAINE INTERNATIONAL TRADE CENTER
2 PORTLAND FISH PIER
PORTLAND, ME

TITLE 2ND FLOOR FINISH PLAN

SCALE 3/16 = 1'-0"

re*fab
165 SPURWINK RD.
SCARBOROUGH, ME
P:(207) 408-5950

CHECKED BY -
DRAWN BY JAT
DATE 1/15/16

A902

15-1401

C:\Users\Julie\Desktop\0.refab\Maine International Trade\CD.SET.dwg