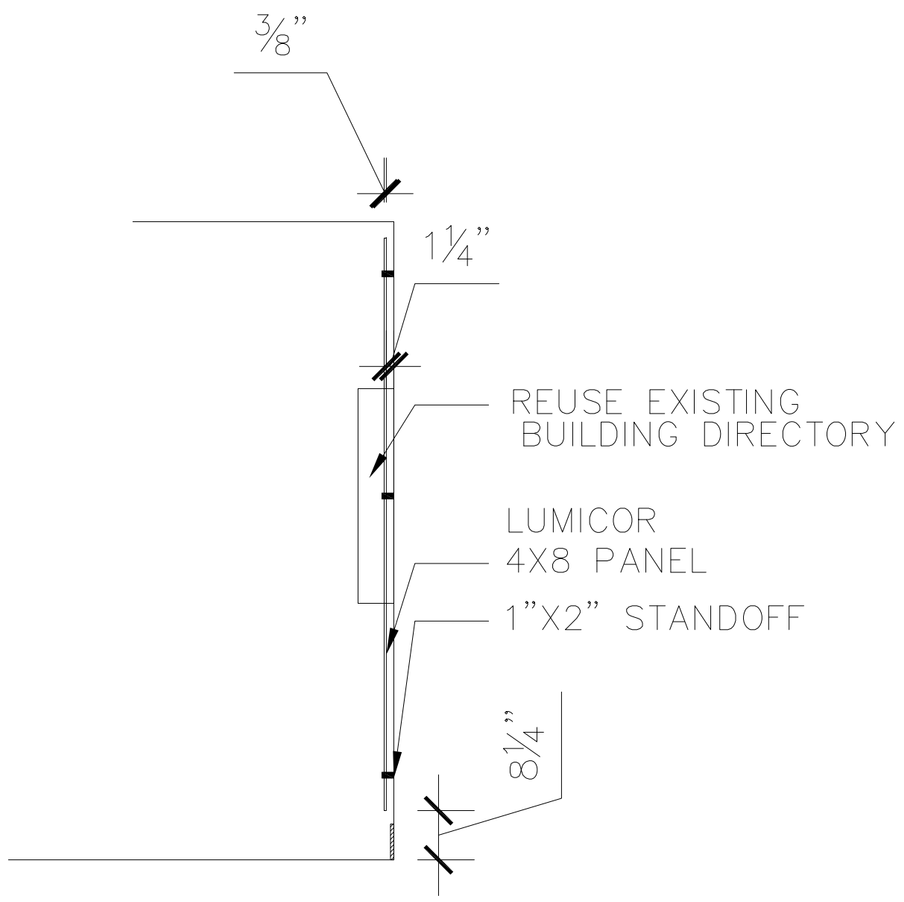

A2 SECTION – LUMICOR PANEL – 1ST FLOOR
1/2" = 1'–0"

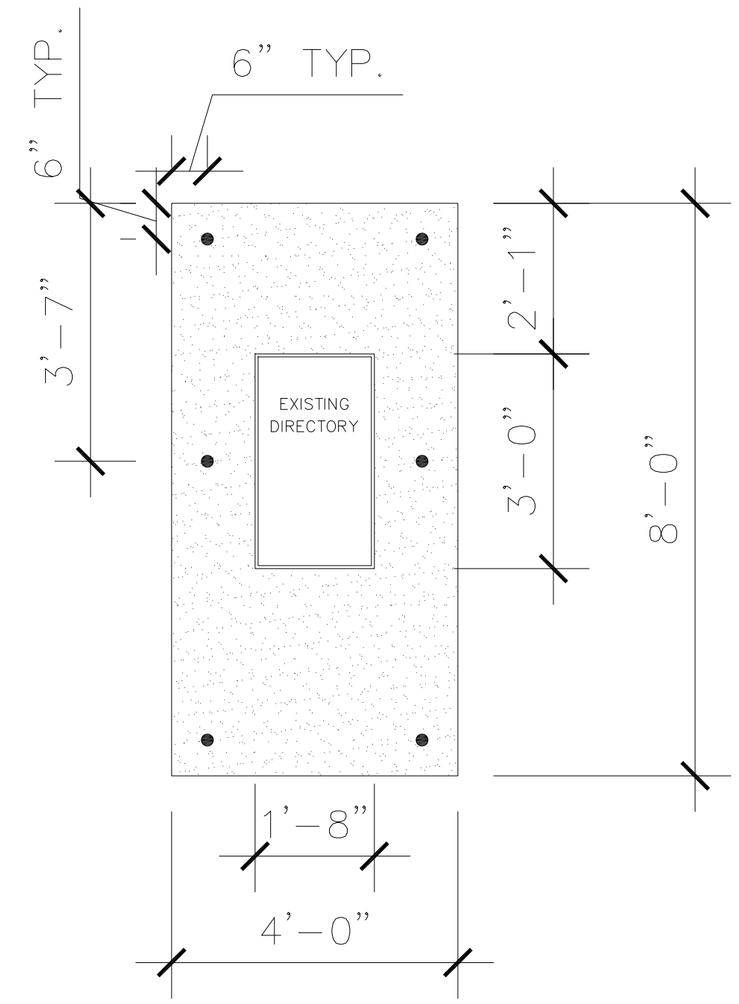

A1 ELEVATION – LUMICOR PANEL – 1ST FLOOR
1/2" = 1'–0"

NO	DATE	REVISIONS

PROJECT NORTH

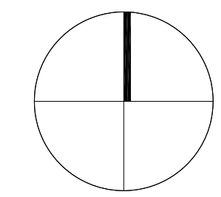

MARINE TRADE CENTER
2 PORTLAND FISH PIER
PORTLAND, ME

TITLE
1ST FLOOR
MISC. DETAILS

SCALE
AS NOTED

re*fab
165 SPURWINK RD.
SCARBOROUGH, ME
P:(207) 408-5950

CHECKED BY –
DRAWN BY JAT
DATE 12/22/14

A702

14.201

C:\Users\Julie\Desktop\0.refab\Marine Trade Center\CD Set\CD.SET.DWG

[redacted]