LICENSED CERTIFIED INTERIOR DESIGNER
JULIE A. TUPPER
CID2913

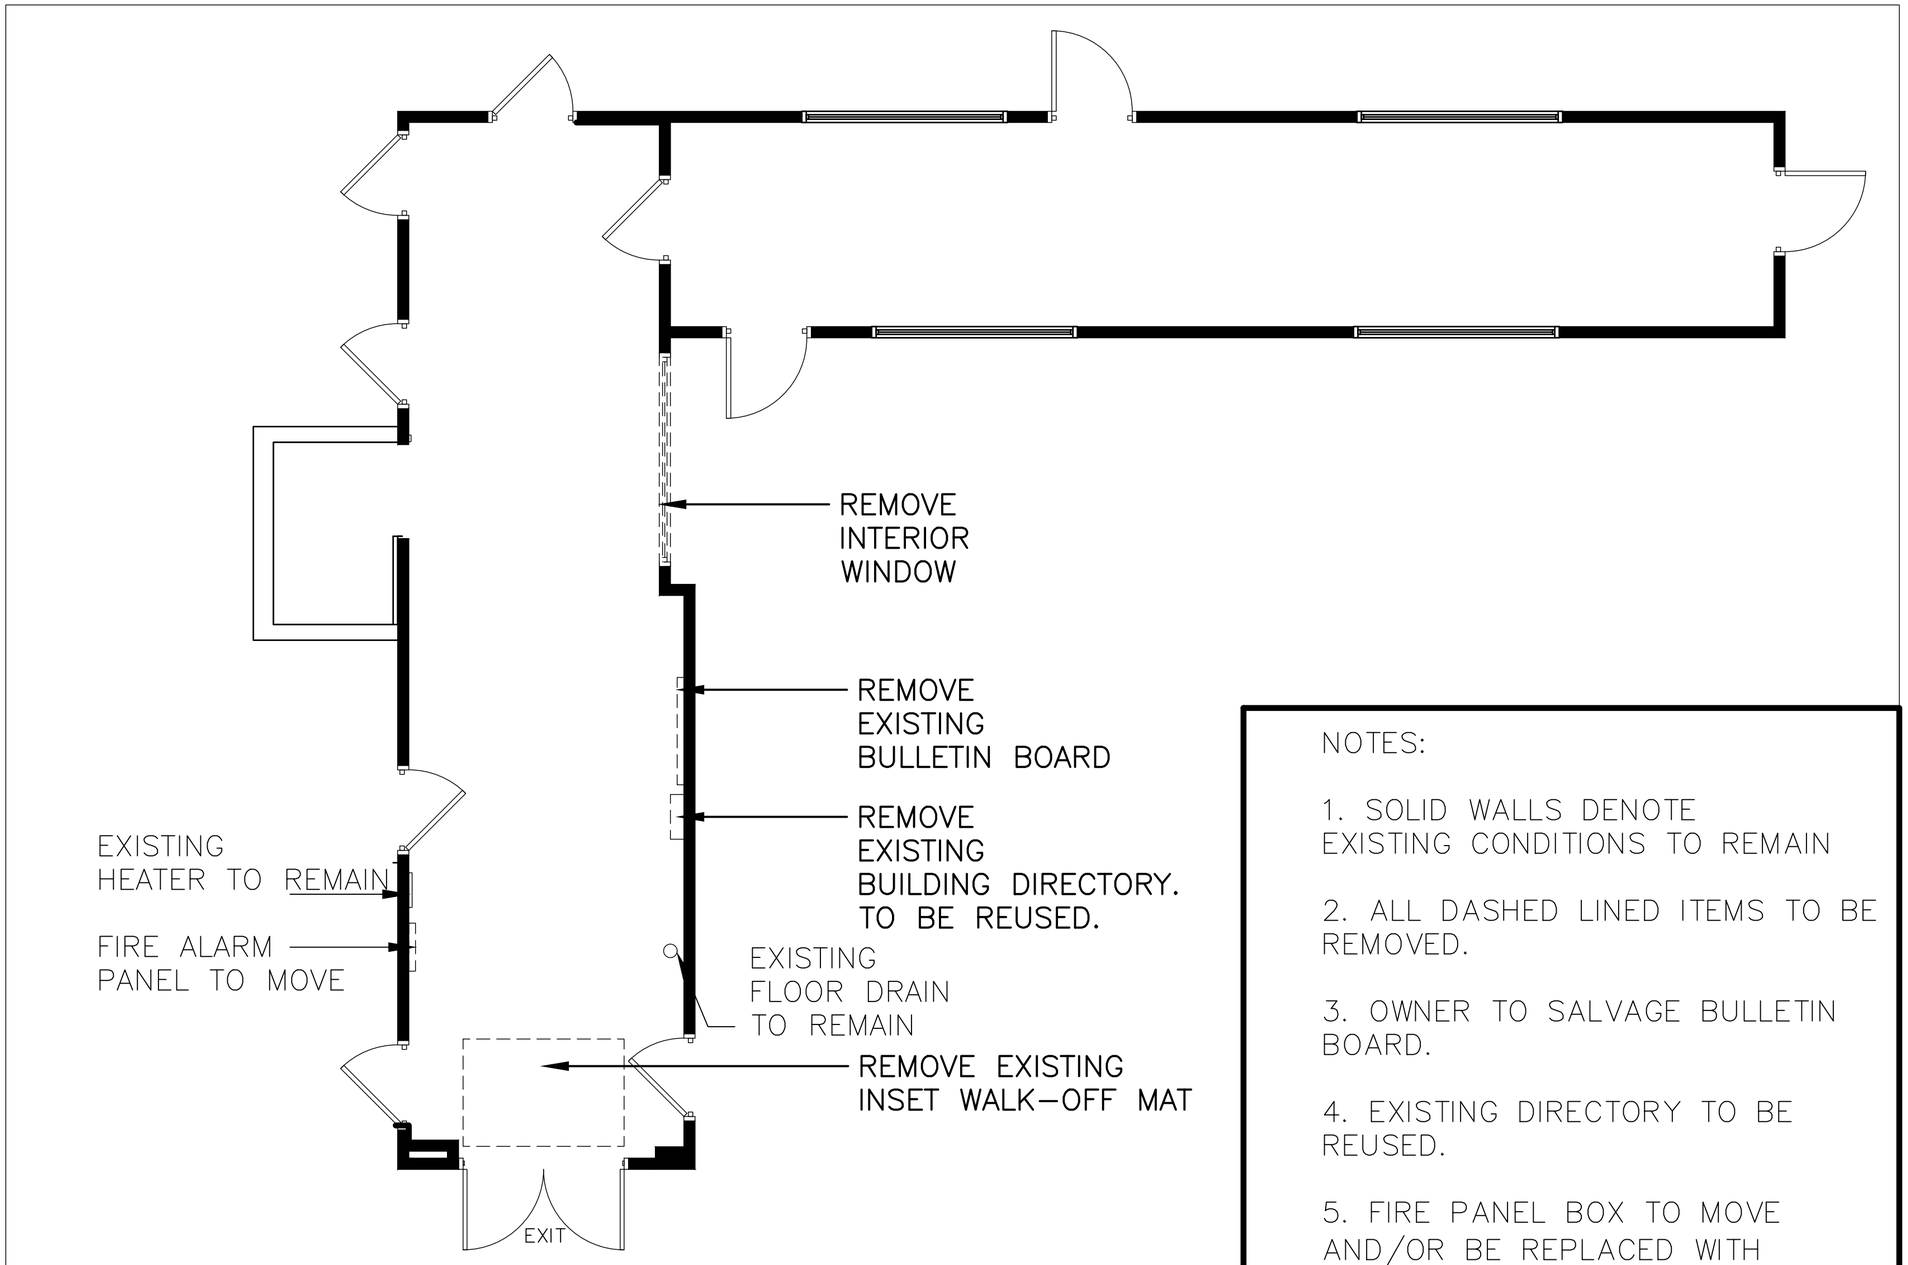

NOTES:

1. SOLID WALLS DENOTE EXISTING CONDITIONS TO REMAIN

2. ALL DASHED LINED ITEMS TO BE REMOVED.

3. OWNER TO SALVAGE BULLETIN BOARD.

4. EXISTING DIRECTORY TO BE REUSED.

5. FIRE PANEL BOX TO MOVE AND/OR BE REPLACED WITH POTENTIAL UPGRADE.

A1 DEMO PLAN
1/4" = 1'-0"

NO	DATE	REVISIONS

PROJECT NORTH

MARINE TRADE CENTER
2 PORTLAND PIER AND FISH PIER
PORTLAND, ME

TITLE
1ST FLOOR DEMO PLAN

SCALE
1/4" = 1'-0"

rex fab
165 SPURWINK RD.
SCARBOROUGH, ME
P:(207) 408-5950

DRAWN BY
JAT

CHECKED BY
-

DATE
12/22/14

A001

14.201

[redacted]