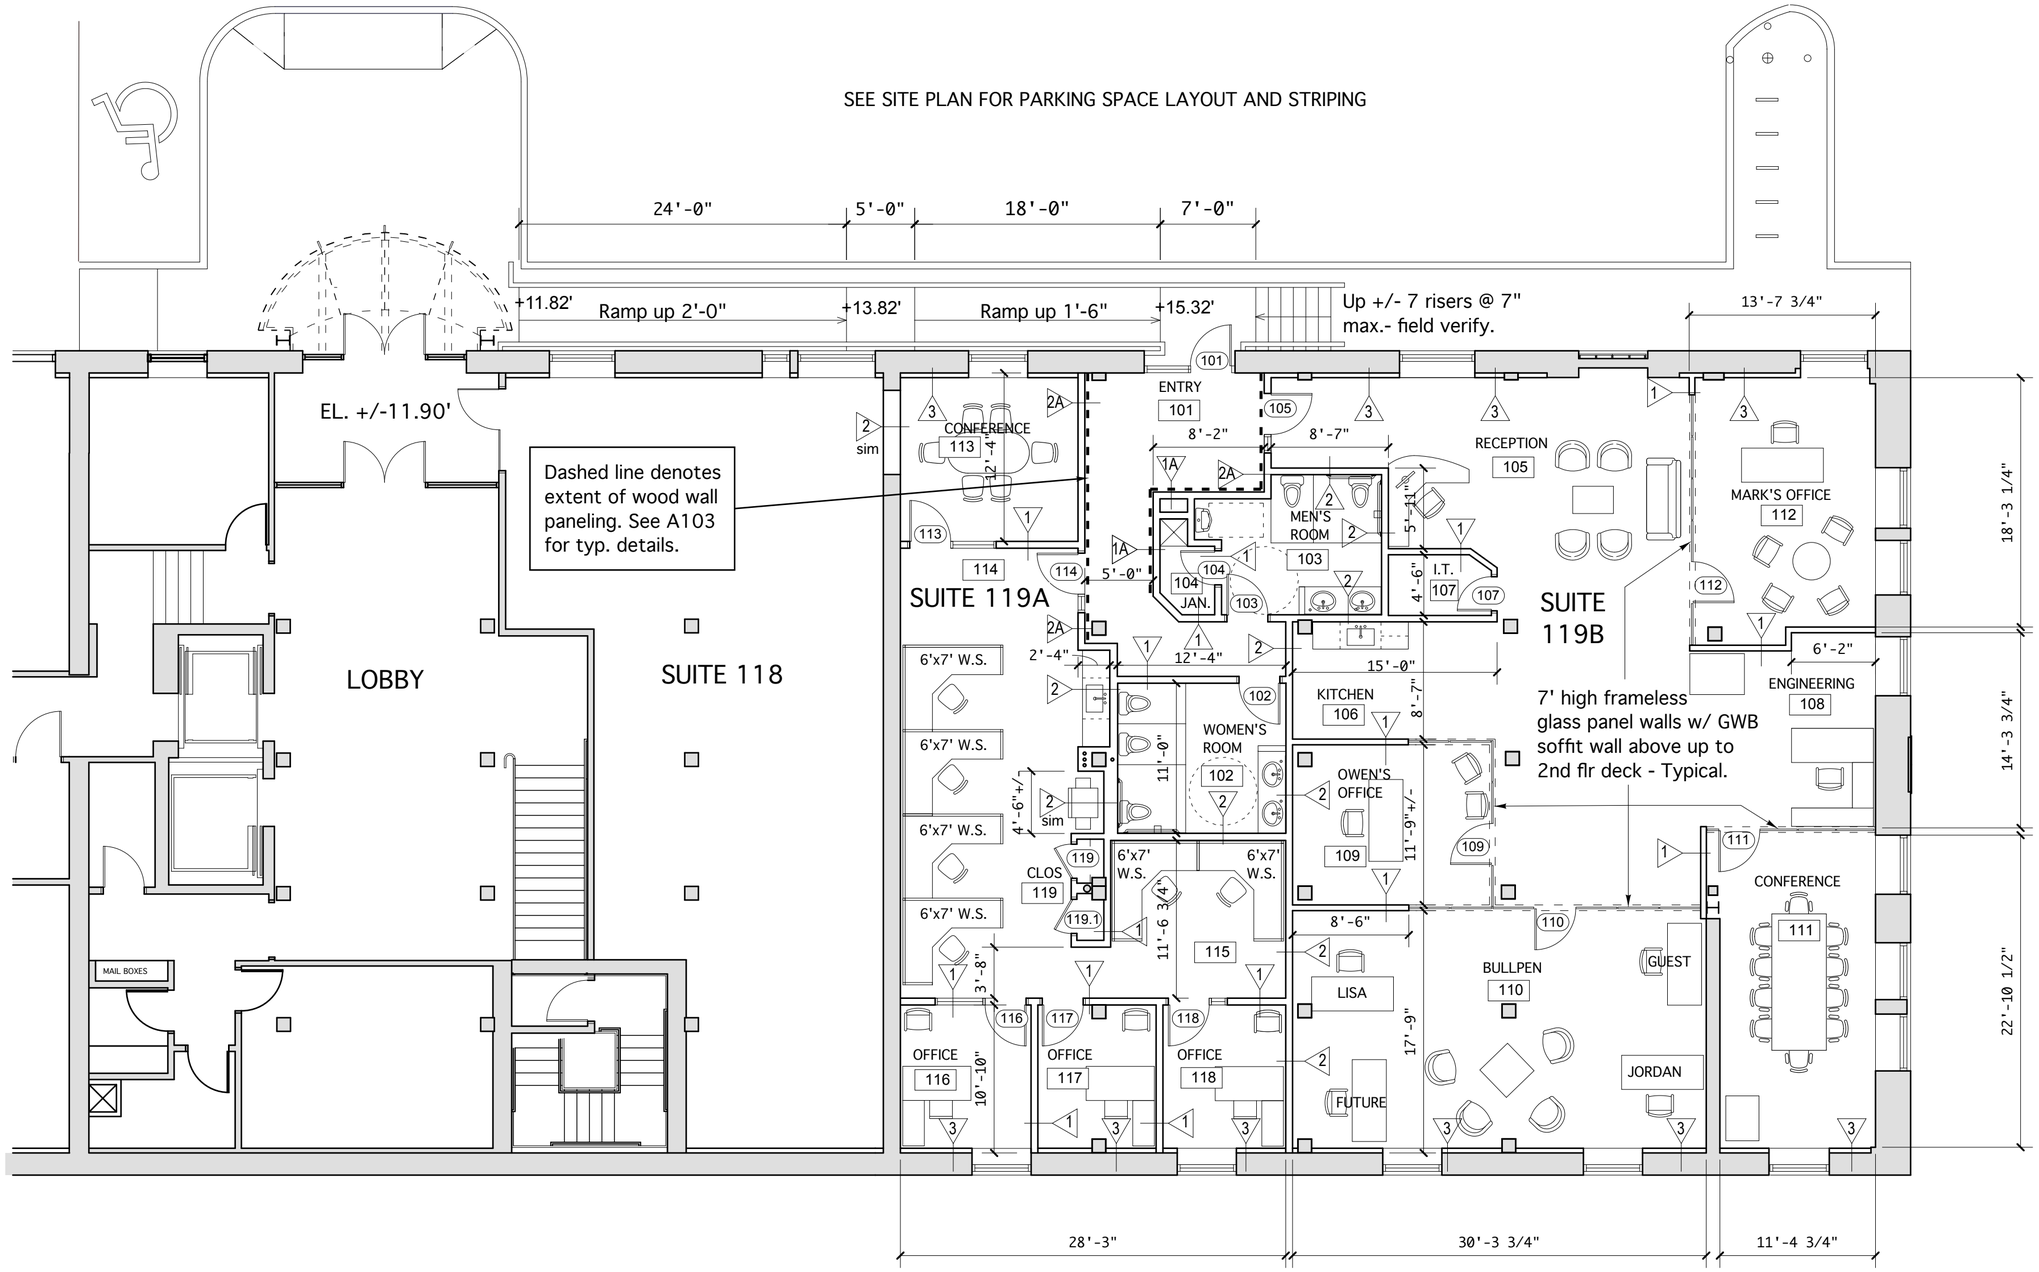

LAYOUT PLAN

1/8"=1'-0"

WSA
WINTON SCOTT ARCHITECTS
5 Milk Street
Portland, Maine 04101
207 774 4811
www.wintonscott.com

LICENSED ARCHITECT STEPHEN W. WEATHERHEAD No. 1948 STATE OF MAINE

QUEST & CASEY PRENTICE Tenant Fit Ups

Merrill's Wharf
252/254 Commercial St.
Portland, Maine

REVISIONS

PERMIT DOCUMENTS
MARCH 18, 2014

Layout Plan

Scale: As Noted

A 101