Page 6 Drawings 254 Commercial St.

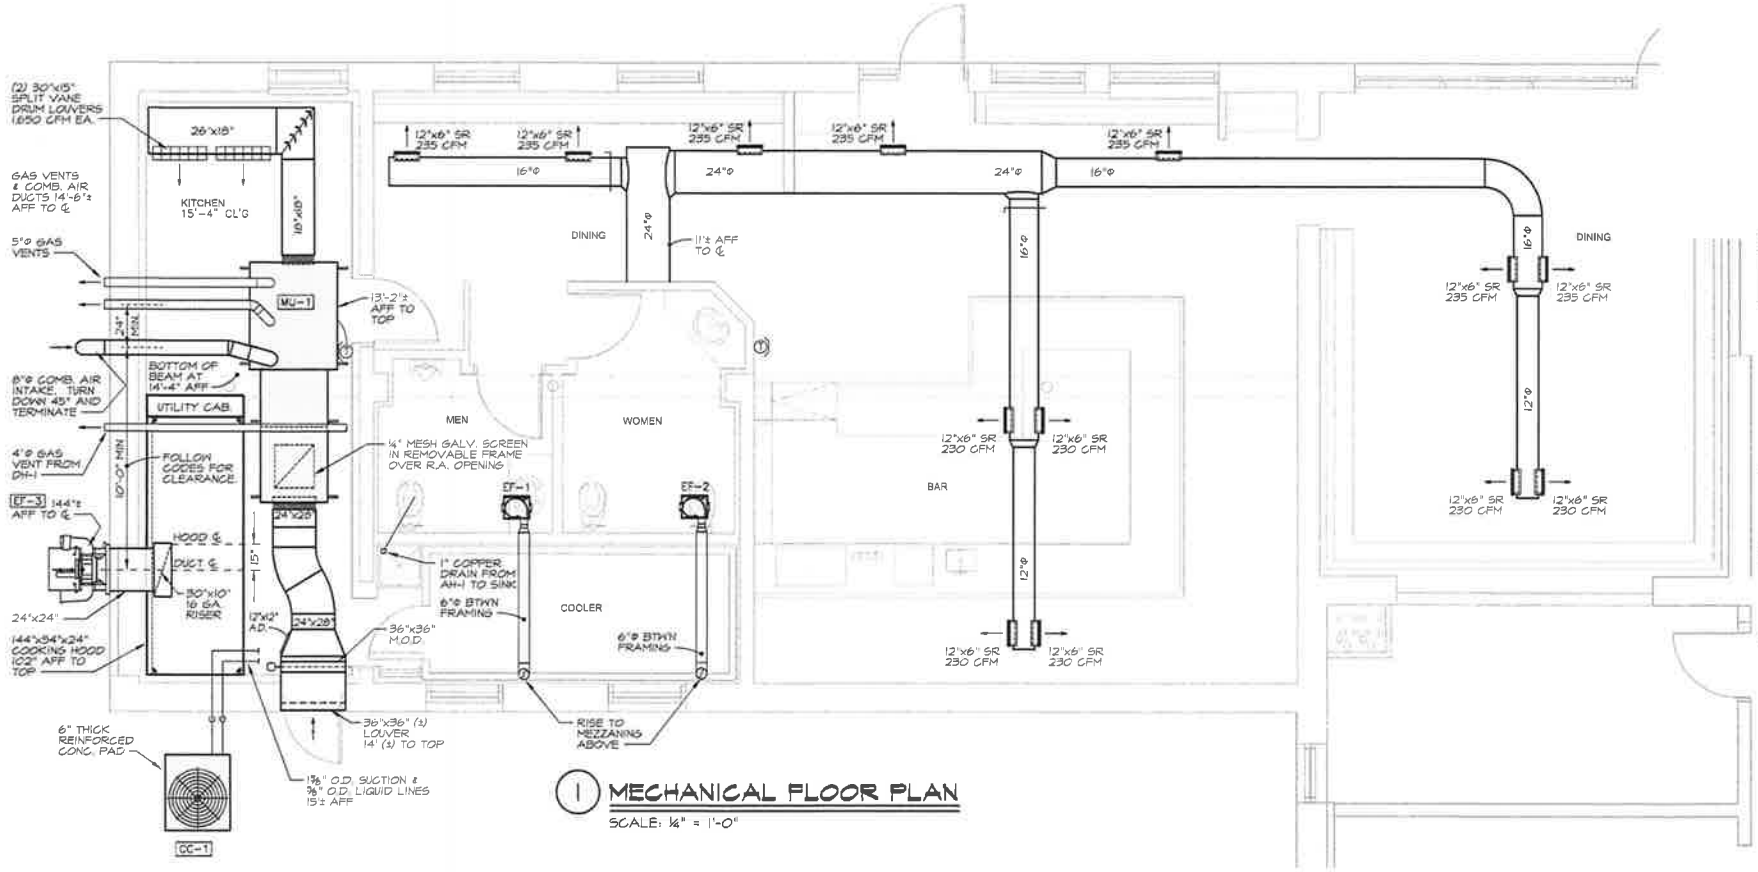

1 MECHANICAL FLOOR PLAN

SCALE: ¼" = 1'-0"

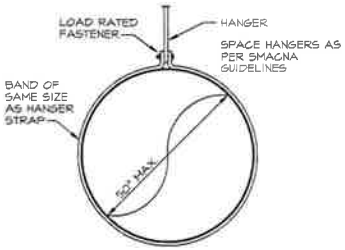

2 ROUND DUCT SUPPORTS

NO SCALE

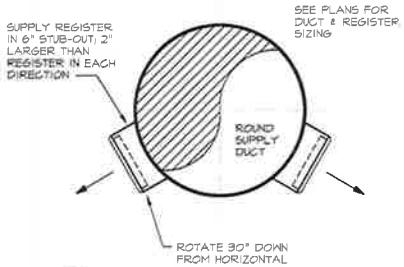

3 SUPPLY REGISTER

NO SCALE

GENERAL NOTES

1. Mechanical Contractor shall coordinate work with al other trades.
2. All piping and ductwork shall be run concealed and on the warm side of building insulation unless shown otherwise.
3. Piping and ductwork is shown diagramatically. Exact locations to be adjusted as required to conform to field conditions.
4. All duct sizes indicated are outside (sheet metal) dimensions.
5. All cutting and patching by the General Contractor.
6. All square duct elbows over 12 inches in width to have turning vanes.
7. All motorized dampers and duct smoke detectors shall have duct access doors as large as possible up to 12"x12".
8. All dimensions associated with existing conditions are approximate and are to be field verified.

¼" = 1'-0" 0' 1' 2' 3' 4' 8' 12' 16'

MECHANICAL SYSTEMS ENGINEERS
ROYAL RIVER CENTER, UNIT #10
10 FOREST FALLS DRIVE
YARMOUTH, MAINE 04096
FACEBOOK: MECHANICAL SYSTEMS ENGINEERS
207-846-1441

M.S.E. Proj. 1313

© COPYRIGHT 2013

Winton Scott Architects
5 Milk Street
Portland, Maine 04101
207 774 4811
www.wintonscott.com

Architecture / Planning
Preservation Architecture
Interior Architecture

STATE OF MAINE Kurt F. Magnusson 10257 PROFESSIONAL ENGINEER

King's Head Pub

Merrill's Wharf
Portland, Maine
July 01, 2013

Mechanical Floor Plans

Scale: 1/4" = 1'-0"

M1