Page 5 - Drawings 254 Commercial St.

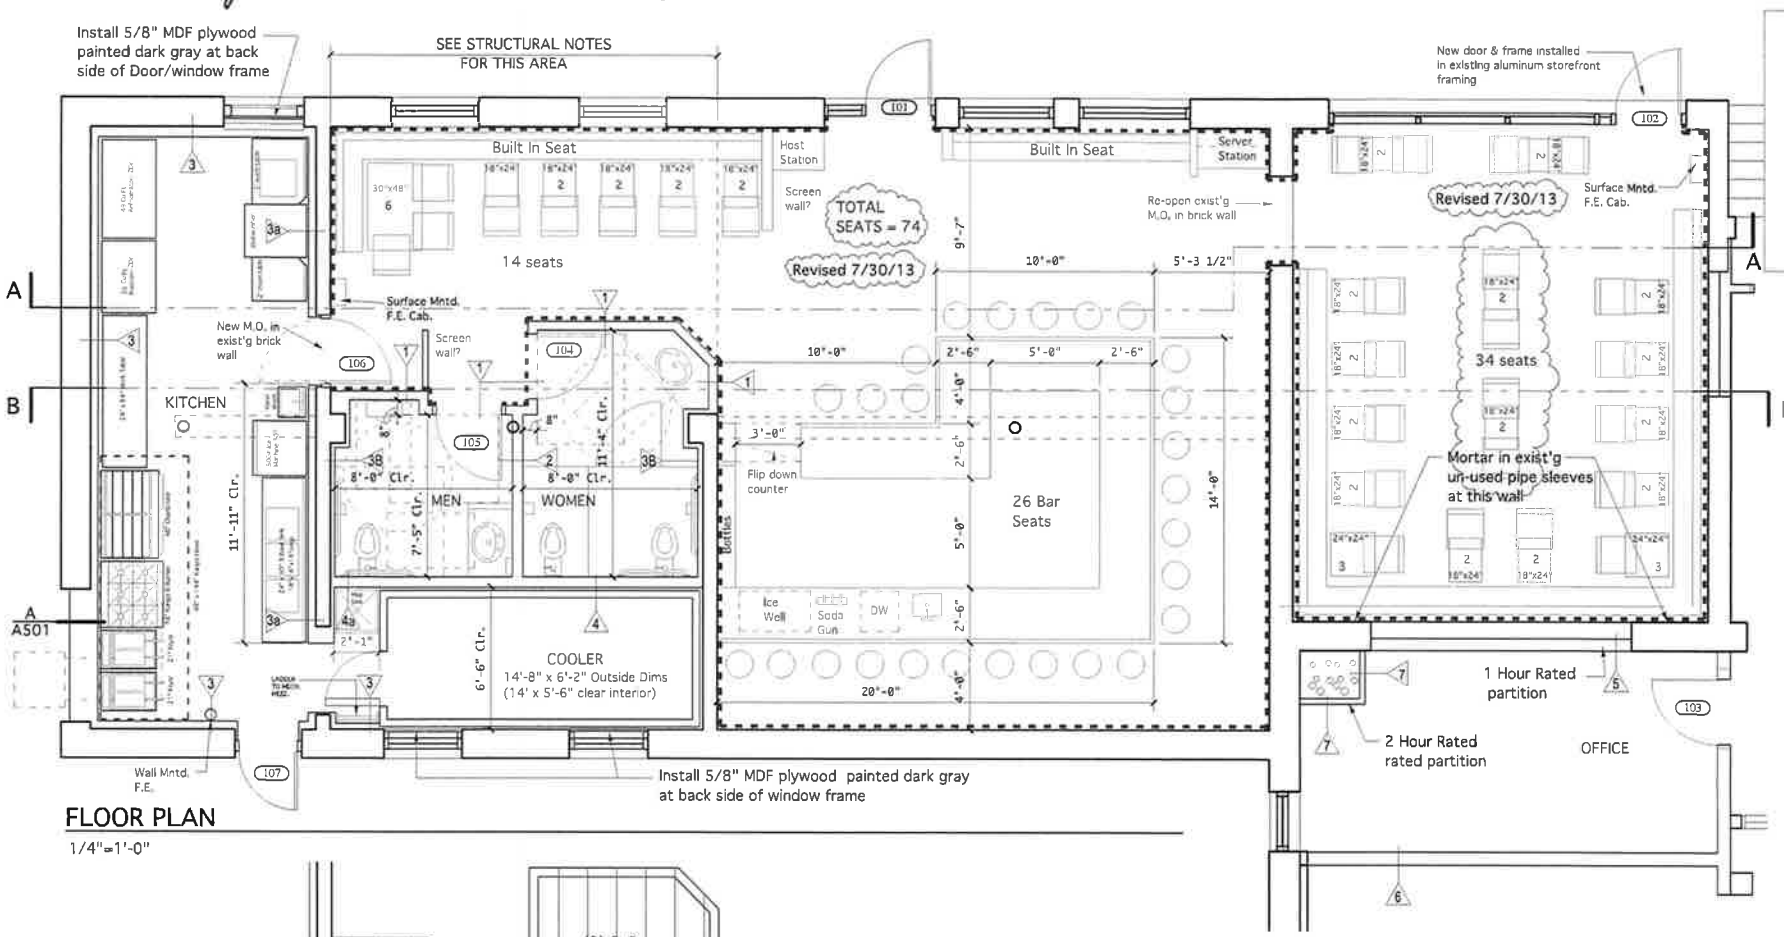

FLOOR PLAN

1/4"=1'-0"

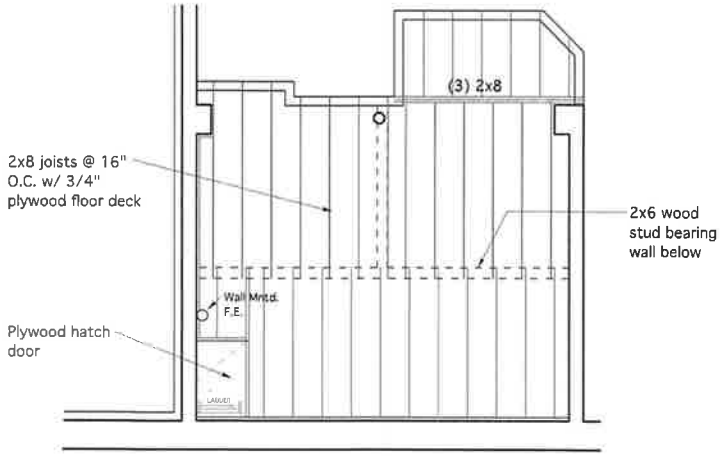

MECHANICAL MEZZ. PLAN

1/4"=1'-0"

LEGEND

PARTITIONS SHOWN WITH DASHED LINE AT FACE TO RECEIVE 6' HIGH WOOD PANELING. CONFIRM DETAILS WITH TENANT

STRUCTURAL NOTES:

AT FLOOR AREA NOTED ABOVE, REMOVE ALL EXISTING LAYERS OF FLOOR DECKING TO EXPOSE EXISTING FRAMING. THE STRUCTURAL ENGINEER WILL THEN EVALUATE THE CONDITION AND CONFIGURATION OF FRAMING TO DETERMINE IF REPAIRS OR REINFORCEMENT IS NEEDED TO SUPPORT ANTICIPATED LOADS.

0' 4' 8' 12' 16'

WINTON SCOTT ARCHITECTS
5 Milk Street
Portland, Maine 04101
207 774 4811
www.wintonscott.com

WINTON P. SCOTT, JR. No. 703 REGISTERED ARCHITECT STATE OF MAINE

KING'S HEAD
Tenant Fit Up

Merrill's Wharf
Portland, Maine

REVISIONS
5/9/13
6/8/13

PERMIT DOCUMENTS
JUNE 8, 2013

Layout Plan

Scale: As Noted

A 101