DO NOT MOUNT DUCTWORK OR AIR HANDLERS BELOW THE BOTTOMS OF BEAMS UNLESS SHOWN OTHERWISE

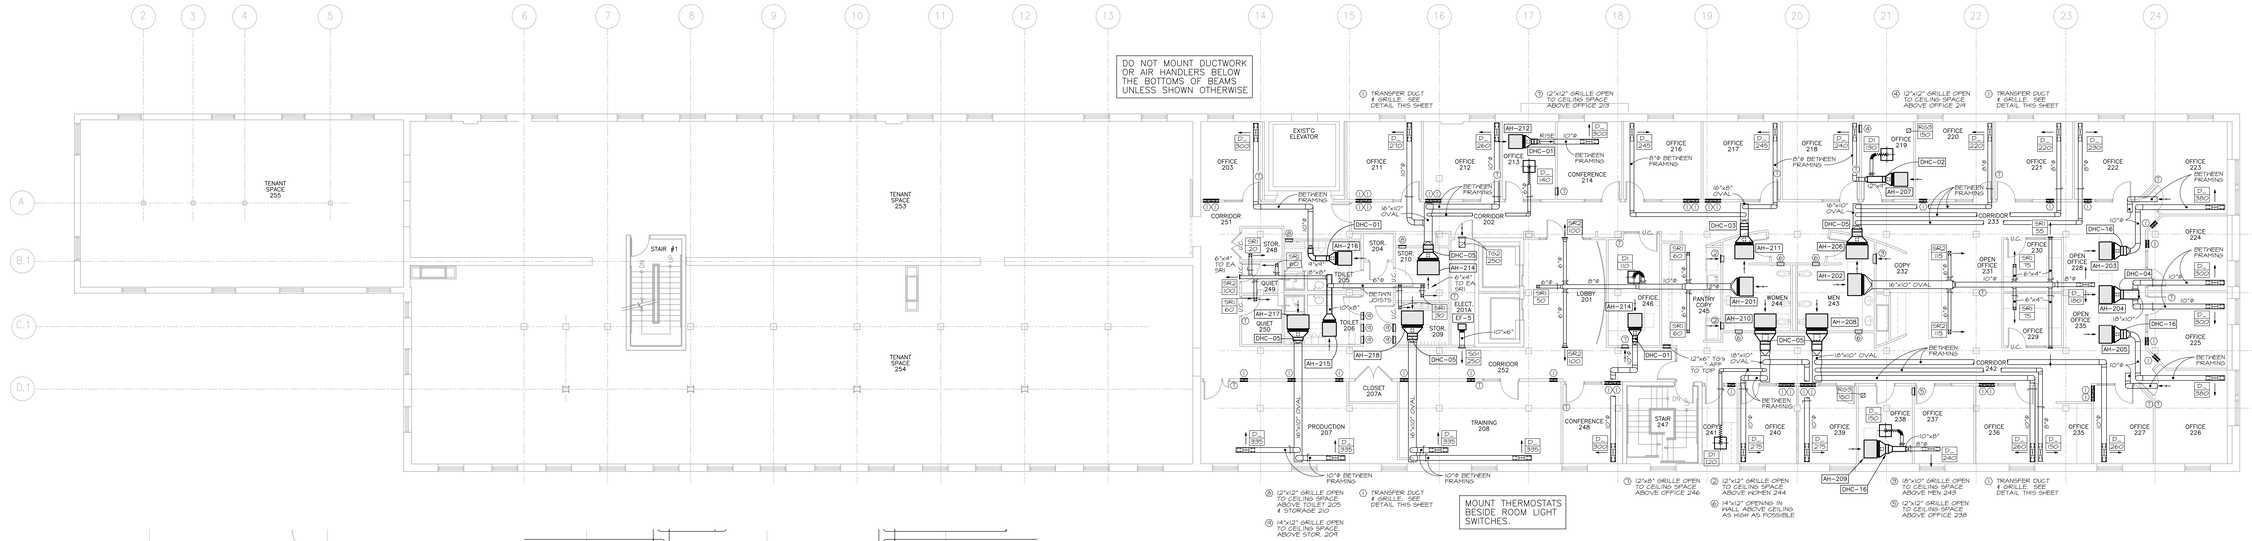

1 2nd FLOOR DUCTWORK PLAN
SCALE: 1/8" = 1'-0"

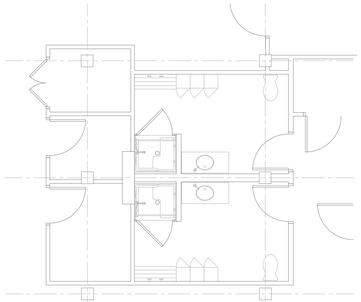

2 ENLARGED PLAN - NORTH TOILETS
SCALE: 1/4" = 1'-0"

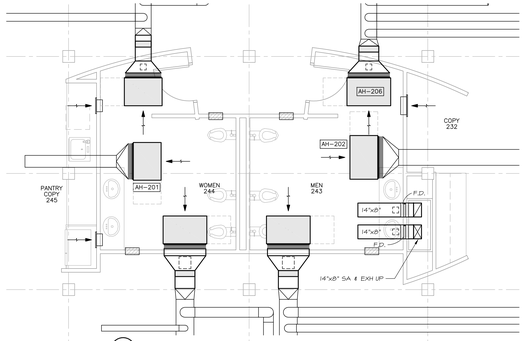

3 ENLARGED PLAN - SOUTH TOILETS
SCALE: 1/4" = 1'-0"

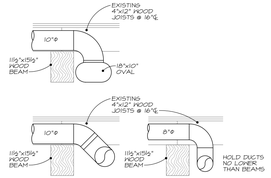

4 TYPICAL DUCTWORK BETWEEN FLOOR JOISTS
NO SCALE

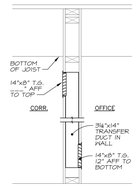

5 TYPICAL OFFICE RETURN AIR DETAIL - KEYED ITEM #1
NO SCALE

PERMIT SET
NOT FOR CONSTRUCTION

MECHANICAL SYSTEMS ENGINEERS
ROYAL RIVER CENTER, UNIT #10
10 FOREST FALLS DRIVE
YARMOUTH, MAINE 04096
VOICE: (207) 846-1441
FAX: (207) 846-1443

©COPYRIGHT 2010
M.S.E. Proj. 1020

1/8" = 1'-0" 0' 2' 4' 6' 8' 16' 24' 32'

N

Blais Civil Engineers, PA
780 Broadway
South Portland, Maine 04106
T. 207.767.7300
sblaise@blaisece.com

Bartlett Design
942 Washington Street
Bath, Maine 04530
T. 207.443.5447 F. 207.443.5560
bartdes@blazenetme.net

Mechanical Systems Engineers
Royal River Center, Unit #10
10 Forest Falls Drive, Yarmouth, Maine 04096
T. 207.846.1441 F. 207.846.1443

Carroll Associates Landscape Architects
217 Commercial Street, Suite 200
Portland, Maine 04101
T. 207.772.1552 F. 207.772.0712

Becker Structural Engineers, Inc.
75 York Street, Portland, Maine 04101
T. 207.879.1838 F. 207.879.1822
www.beckerstructural.com

Winton Scott Architects, PA
5 Milk Street, Portland, Maine 04101
207.774.4811 www.wintonscott.com

REV #	DATE	DESCRIPTION

Renovations To:
CUMBERLAND COLD STORAGE BUILDING
Merrill's Wharf, Portland, Maine

2nd FLOOR MECHANICAL DUCTWORK

M2

9.23.2010

(September 24, 2010 - 2:53 pm)
J:\Projects\Cumberland Co Cold Storage\Drawings\1020 M1-M5.dwg