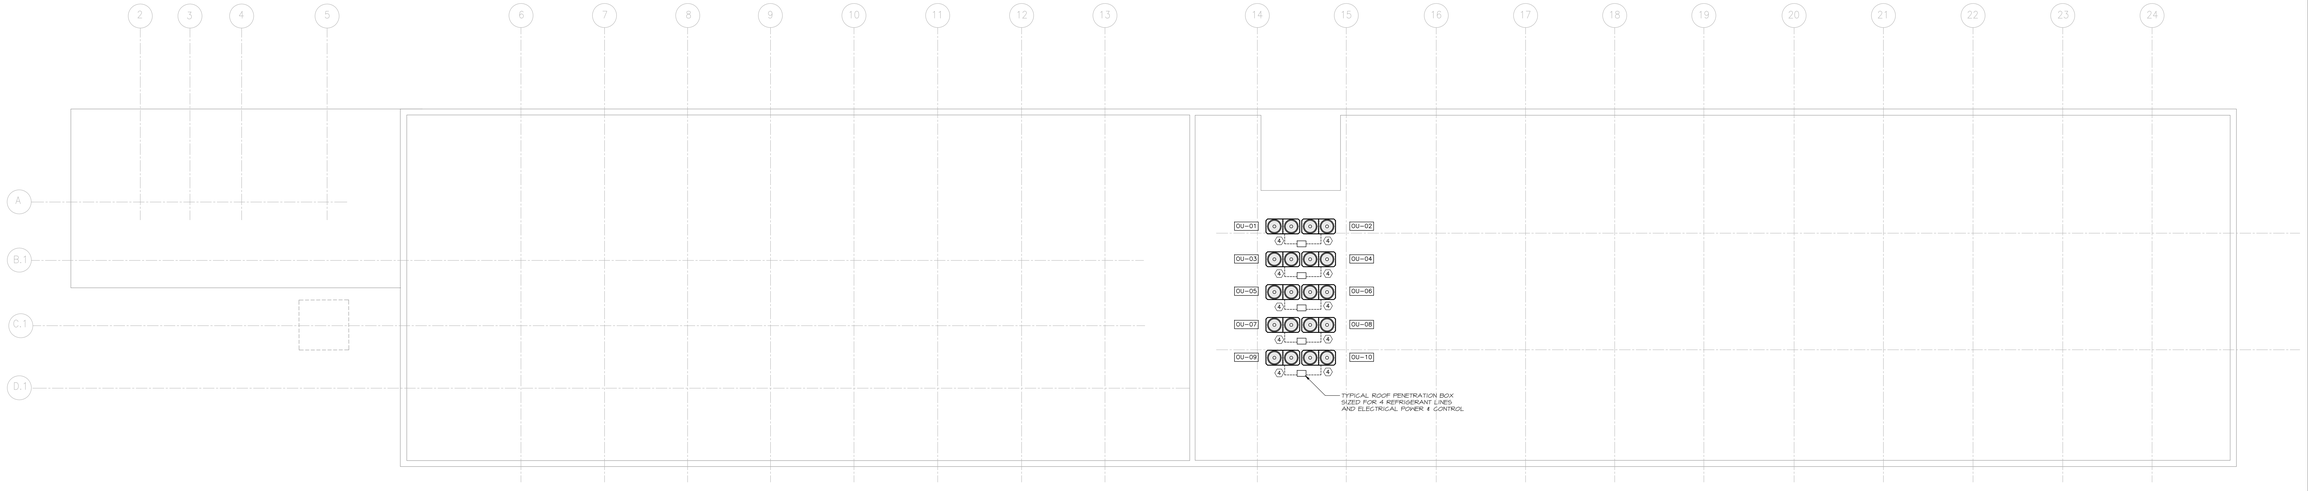

LAG UNITS TO STEEL FOR SEISMIC SUPPORT

REFRIGERANT PIPING

1	¼" LIQUID ½" GAS	ACR BENDABLE TUBING, INSULATED
2	⅜" LIQUID ⅝" GAS	ACR BENDABLE TUBING, INSULATED
3	⅜" LIQUID 1-1/8" GAS	TYPE "K" COPPER PIPE, INSULATED
4	⅜" LIQUID 1-1/8" GAS	TYPE "K" COPPER PIPE, INSULATED

PERMIT SET
NOT FOR
CONSTRUCTION

MECHANICAL SYSTEMS ENGINEERS
ROYAL RIVER CENTER, UNIT #10
10 FOREST FALLS DRIVE
YARMOUTH, MAINE 04096
VOICE: (207) 846-1441
FAX: (207) 846-1443

© COPYRIGHT 2010

M.S.E. Proj. 1020

1/8" = 1'-0" 0' 2' 4' 6' 8' 16' 24' 32'

N

STATE OF MAINE
Kurt Magnusson
10257
LICENSED PROFESSIONAL ENGINEER

Blais Civil Engineers, PA
780 Broadway
South Portland, Maine 04106
T. 207.767.7300
sblaise@blaisece.com

Bartlett Design
942 Washington Street
Bath, Maine 04530
T. 207.443.5447 F. 207.443.5560
bartdes@blazenetme.net

Mechanical Systems Engineers
Royal River Center, Unit #10
10 Forest Falls Drive, Yarmouth, Maine 04096
T. 207.846.1441 F. 207.846.1443

Carroll Associates Landscape Architects
217 Commercial Street, Suite 200
Portland, Maine 04101
T. 207.772.1552 F. 207.772.0712

Becker Structural Engineers, Inc.
75 York Street, Portland, Maine 04101
T. 207.879.1838 F. 207.879.1822
www.beckerstructural.com

Winton Scott Architects, PA
5 Milk Street, Portland, Maine 04101
207.774.4811 www.wintonscott.com

REV #	DATE	DESCRIPTION

Renovations To:

CUMBERLAND COLD STORAGE BUILDING

Merrill's Wharf, Portland, Maine

ROOF MECHANICAL PIPING PLAN

M12

9.23.2010

September 23, 2010 - 3:02 pm
C:\Users\Phyllis\Documents\Cumberland Cold Storage\Drawings\1020 M6-M12.dwg