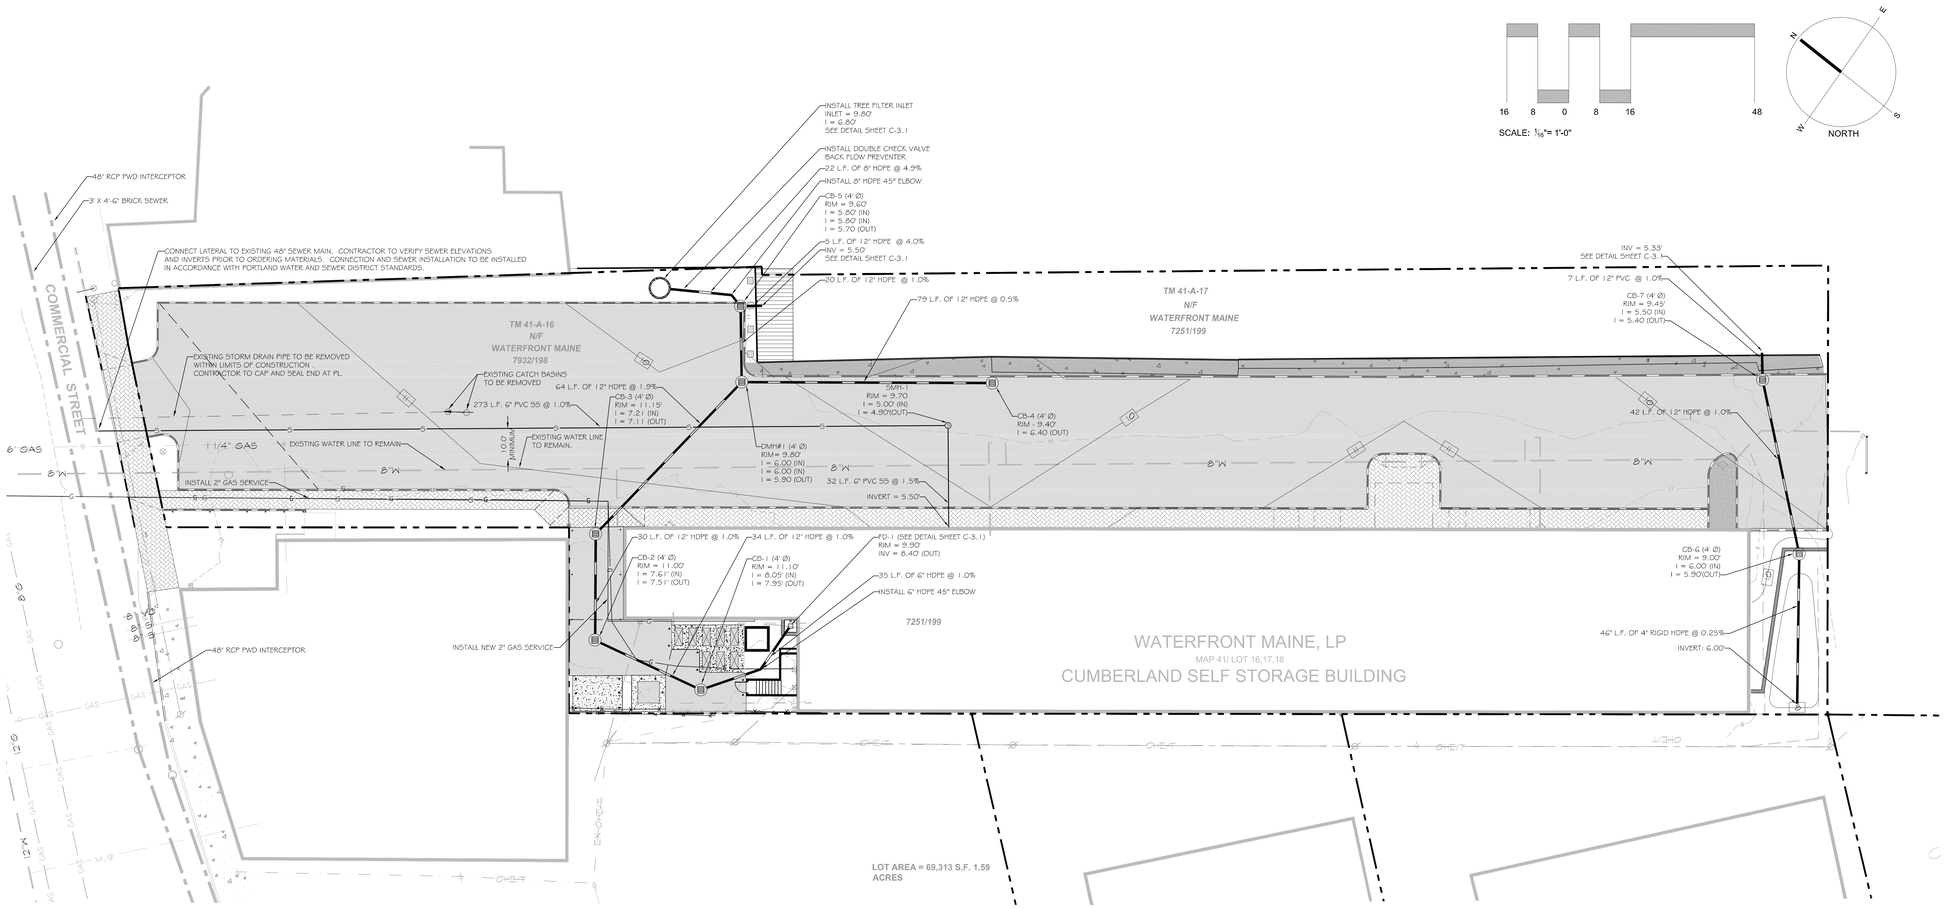

NOTE:
1. SEE ELECTRICAL SITE PLAN EQ.1 FOR PROPOSED SITE ELECTRIC.
2. CONTRACTOR SHALL APPLY FOR AND OBTAIN PERMITS FOR EACH CONNECTION TO THE WATERVILLE SEWERAGE DISTRICT'S EXISTING STORM SYSTEM; AND, PAY ALL FEES.
3. CONTRACTOR SHALL APPLY FOR AND OBTAIN PERMITS FOR EACH CONNECTION TO THE WATERVILLE SEWERAGE DISTRICT'S EXISTING SANITARY SYSTEM; AND, PAY ALL FEES, TO INCLUDE THE READY TO SERVE FEE.
4. REFER TO ARCHITECTURAL PLANS FOR ELEVATION OF FOUNDATION DRAINS.
5. COORDINATE DRAIN LOCATIONS THROUGH BUILDING WITH FOOTINGS IN FIELD.
6. CONTRACTOR TO INSTALL CASCO BAY TRAPS AT OUTLET OF ALL CATCH BASINS. SEE DETAIL SHEET C-3.1

LEGEND

- GAS LINE
- GRAVITY SEWER PIPE
- STORM DRAIN PIPE
- UNDERDRAIN
- CATCH BASIN
- SEWER MANHOLE
- FIELD INLET

PERMIT SET
NOT FOR CONSTRUCTION

STATE OF MAINE · STEVE G. BLAIS · 10094 · REGISTERED PROFESSIONAL ENGINEER
09/23/10

Blais Civil Engineers, PA
780 Broadway
South Portland, ME 04106
T. 207.767.7300
sblaise@blaisece.com

Bartlett Design
942 Washington Street,
T. 207.443.5447 F. 207.443.5560
barides@blazemetme.net

Mechanical Systems Engineers
Royal River Center, Unit #10
10 Forest Falls Drive, Yarmouth, ME 04096
T. 207.846.1441 F. 207.846.1443

Carroll Associates Landscape Architects
217 Commercial Street, Suite 200
Portland, ME 04101
T. 207.772.1552 F. 207.0712

Becker Structural Engineers, Inc.
75 York Street, Portland, ME 04101
T. 207.879.1838 F. 207.879.1822
www.beckerstructural.com

Winton Scott Architects, PA
5 Milk Street, Portland, ME 04101
207.774.4811 www.wintonscott.com

REV #	DATE	DESCRIPTION

Renovations To:
CUMBERLAND COLD STORAGE BUILDING
Merrill's Wharf, Portland, Maine

UTILITY PLAN
C-2.1
9. 23. 2010