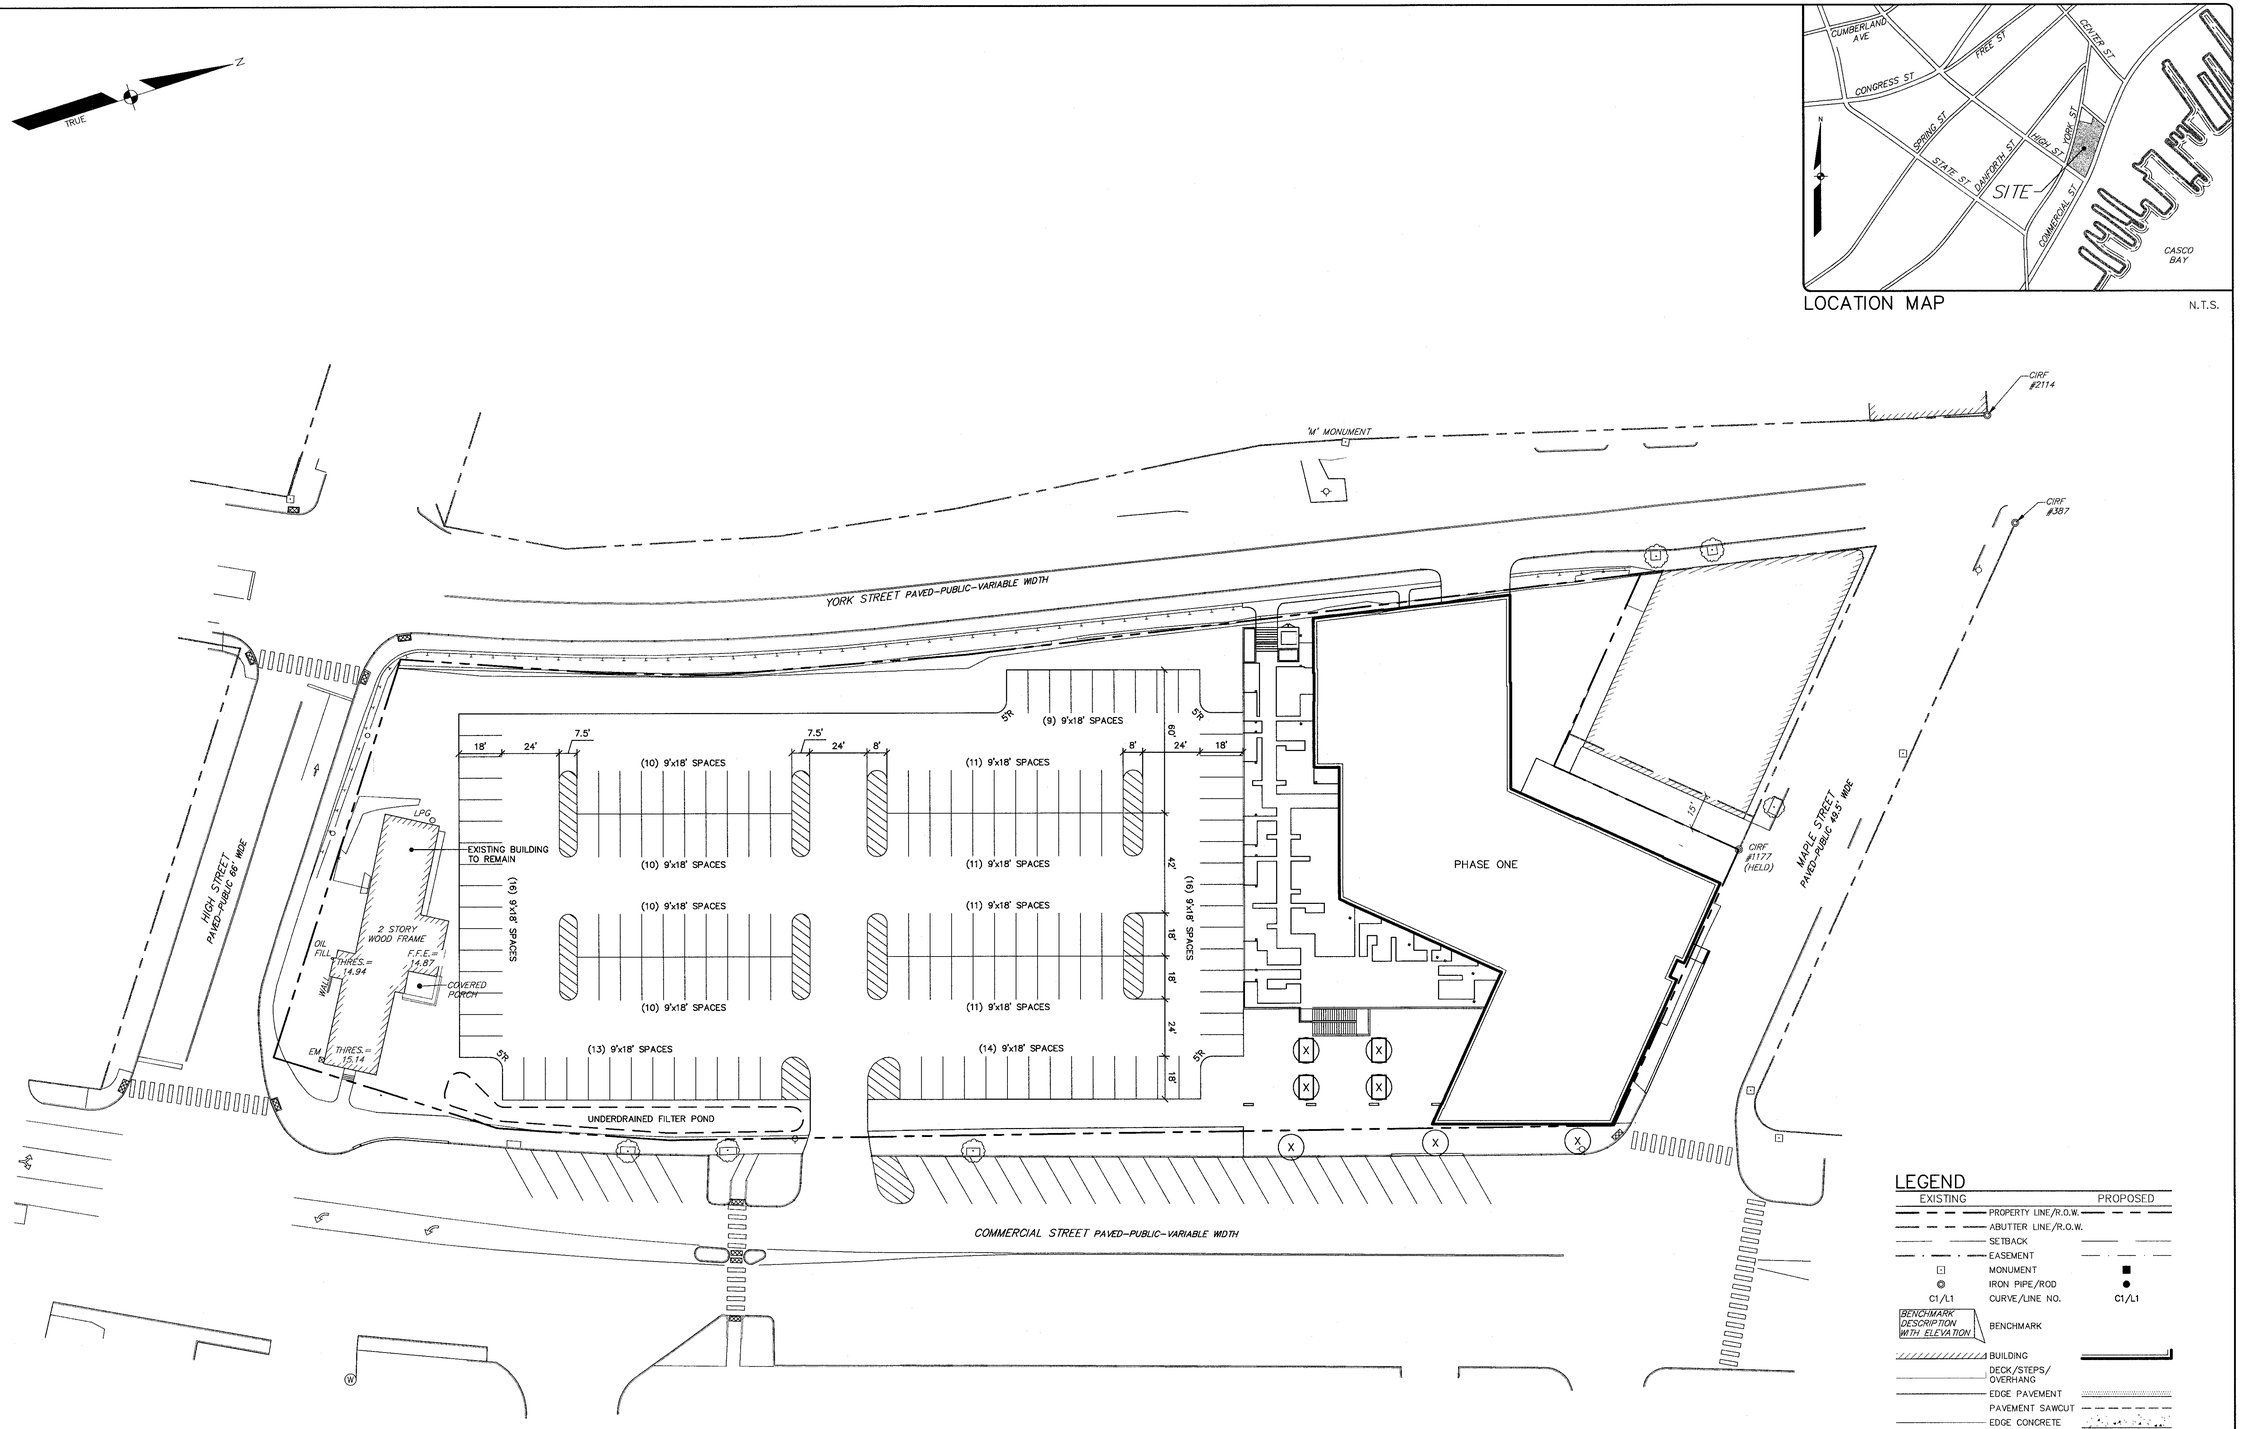

REGISTERED LANDSCAPE ARCHITECT
WILLIAM T. CONWAY
NO. 1248
STATE OF MAINE

DESIGNED	CHECKED
WTC	WTC

REV:	BY:	DATE:	STATUS:
A	WTC	12/28/16	FOR REVIEW

THIS PLAN SHALL NOT BE MODIFIED WITHOUT WRITTEN PERMISSION FROM SEBAGO TECHNICS, INC. ANY ALTERATIONS, AUTHORIZED OR OTHERWISE, SHALL BE AT THE USER'S SOLE RISK AND WITHOUT LIABILITY TO SEBAGO TECHNICS, INC.

SEBAGO TECHNICS
WWW.SEBAGOTECHNICS.COM
75 John Roberts Rd. Suite 1A South Portland, ME 04106 Tel. 207-200-2100
250 Goddard Rd. Suite B Lewiston, ME 04240 Tel. 207-783-5656

PHASE 1 SITE PLAN

OF:
383 COMMERCIAL STREET
PORTLAND, MAINE

-FOR-
DEERING PROPERTY MANAGEMENT, LLC
2730 TRANSIT ROAD
WEST SENECA, NEW YORK

PROJECT NO.	SCALE
16324	1" = 30'

SHEET 4 OF ---

163240AS.dwg, TAB:163420AS