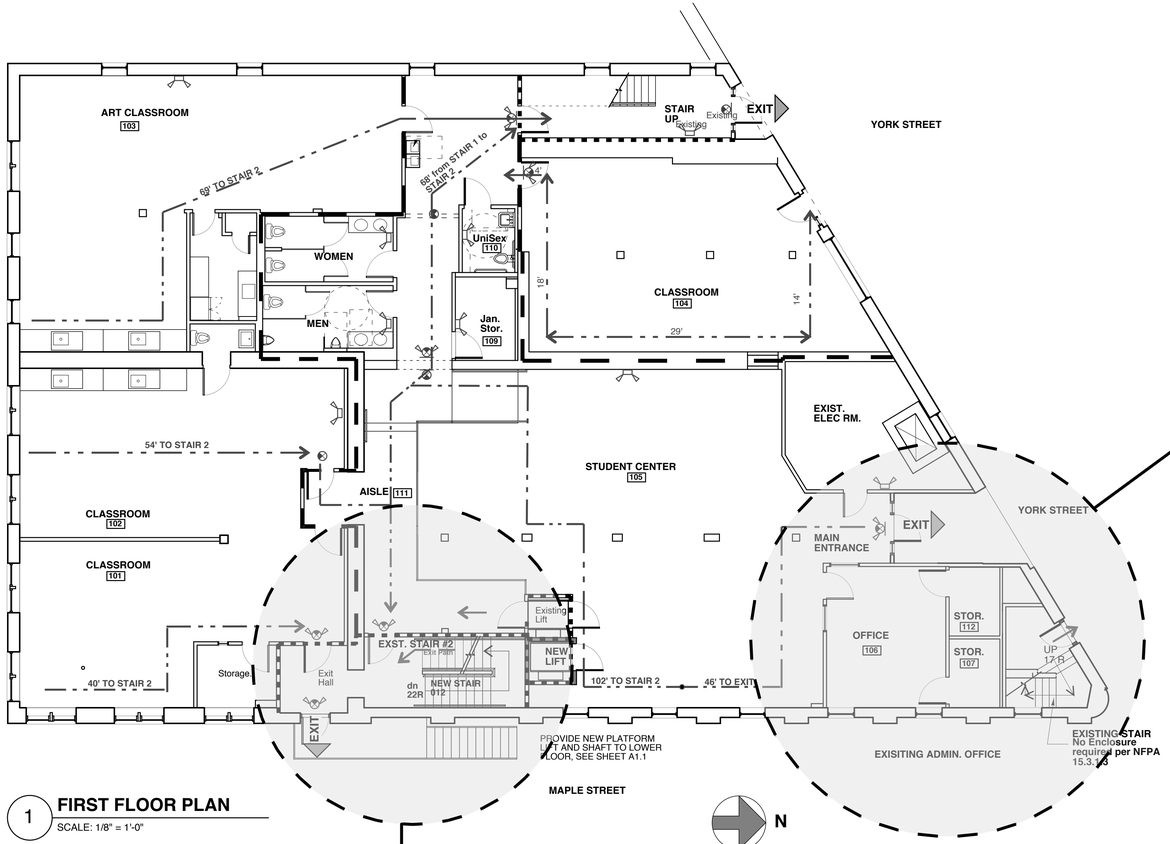

1 **FIRST FLOOR PLAN**
SCALE: 1/8" = 1'-0"

8 0 4 8 16
Scale: 1 inch = 8 feet

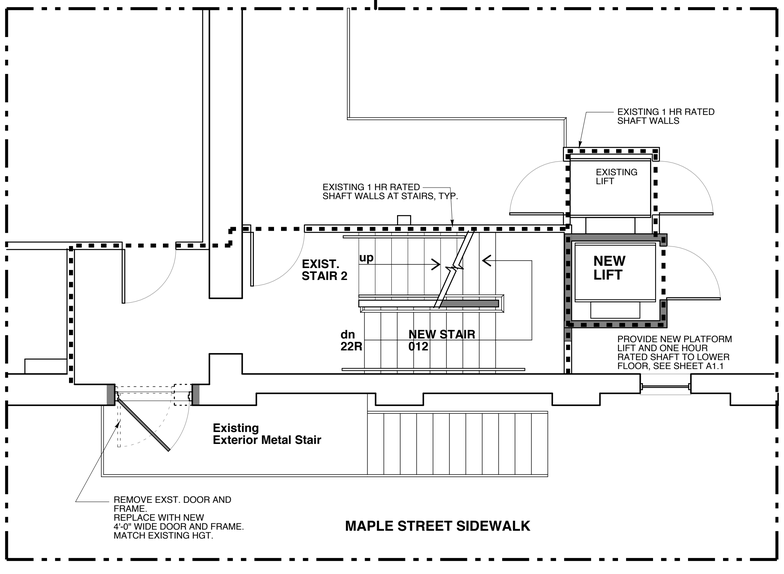

2 **PROPOSED ALTERATIONS TO STAIR (First Floor)**
SCALE: 1/4" = 1'-0"

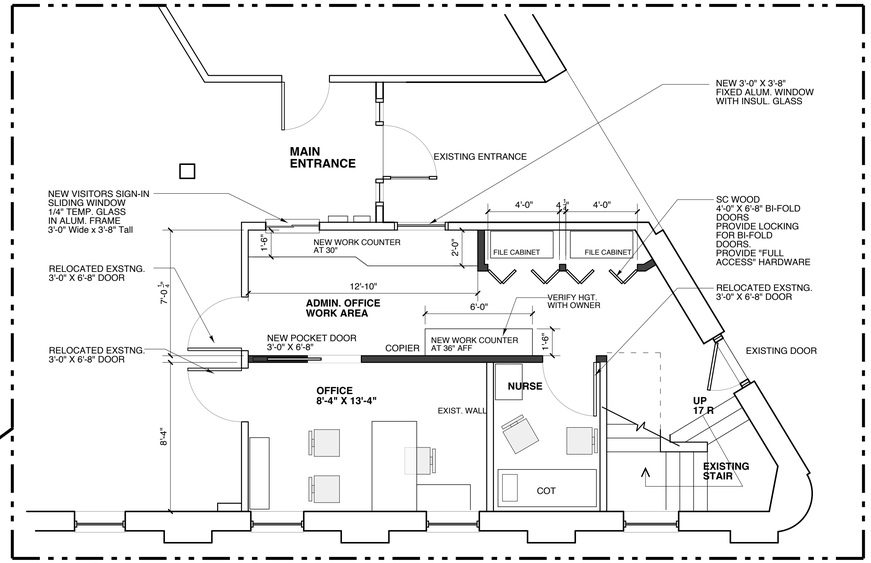

3 **PROPOSED ALTERATIONS TO ADMIN. OFFICES (First Floor)**
SCALE: 1/4" = 1'-0"

LEGEND

- Smoke Partition
- One Hour Rated Wall
- New Walls
- Existing Walls
- EGRESS PATH
- 14' DISTANCES TO EXIT
- EXIT SIGNS
- EMERGENCY LIGHTS
- EXIT/EMERGENCY COMBINATION LIGHTS

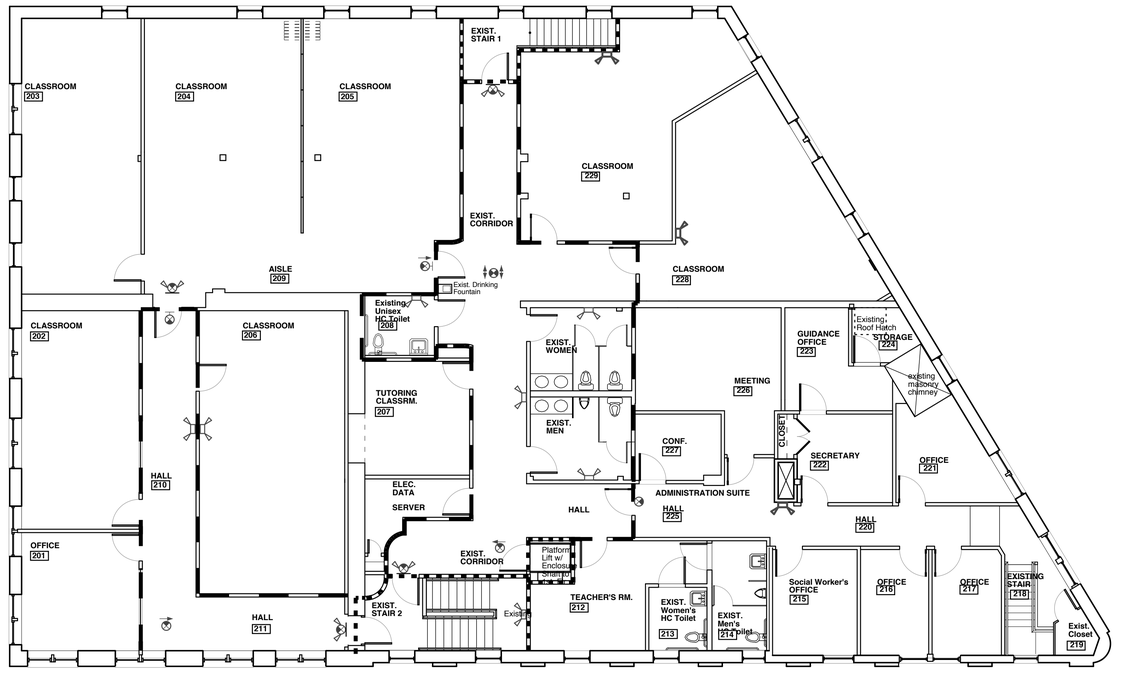

4 **SECOND FLOOR PLAN**
SCALE: 1/8" = 1'-0"

NO WORK THIS FLOOR FOR REFERENCE ONLY

8 0 4 8 16
Scale: 1 inch = 8 feet

Copyright 2014 Richard I Renner Architects

RRA
Richard Renner I Architects
Sherborn, MA
508.651.2385
Portland, ME
207.773.9699

REGISTERED ARCHITECT
RICHARD K. RENNER
No. 1056
STATE OF MAINE

Baxter Academy 54 York Street Portland, Maine
LOWER FLOOR INTERIOR UPFIT

Existing Floor Plans & First Floor Renovation
Drawn by: RRA **File Name:**
Scale: As Shown **Project No.** 2012.10.03
Date: 04-03-14 **Revised:**

Baxter Academy Lower Flr. Upfit

G1.2