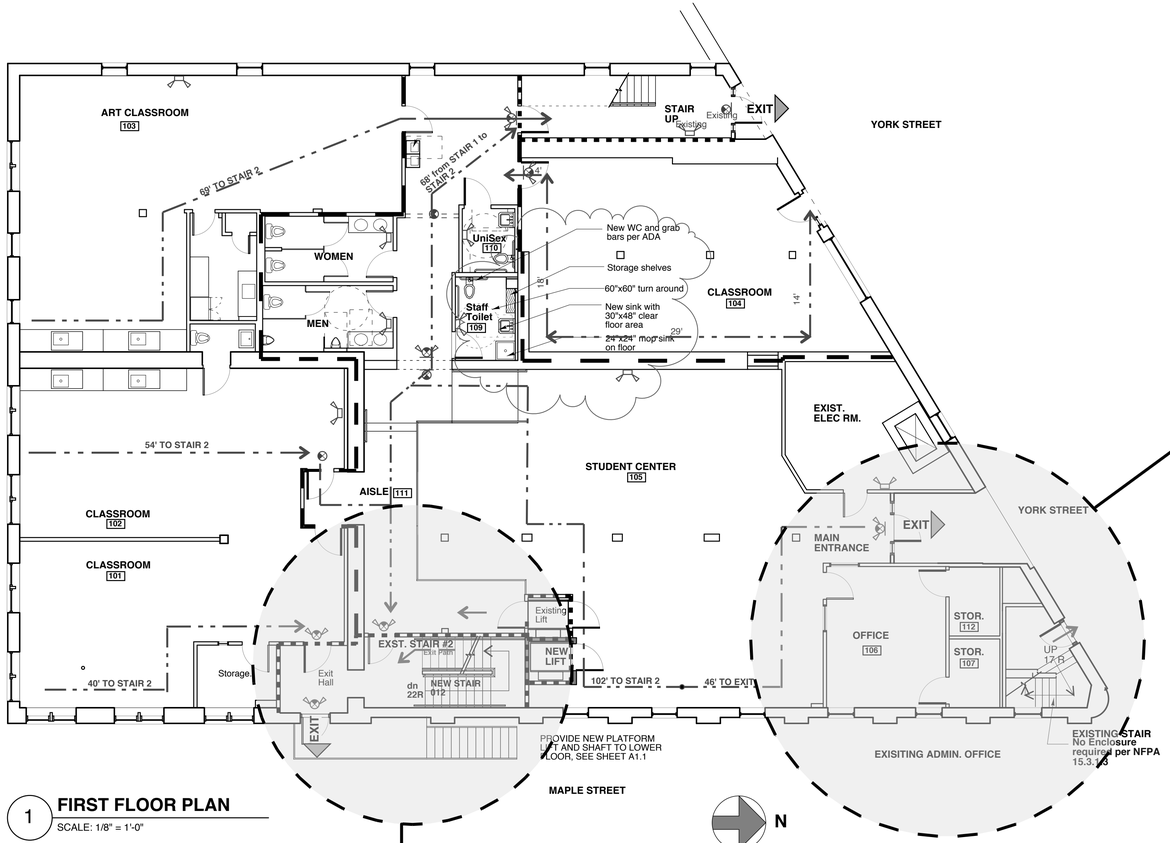

1 **FIRST FLOOR PLAN**

SCALE: 1/8" = 1'-0"

8 0 4 8 16

Scale: 1 inch = 8 feet

N

Plan North

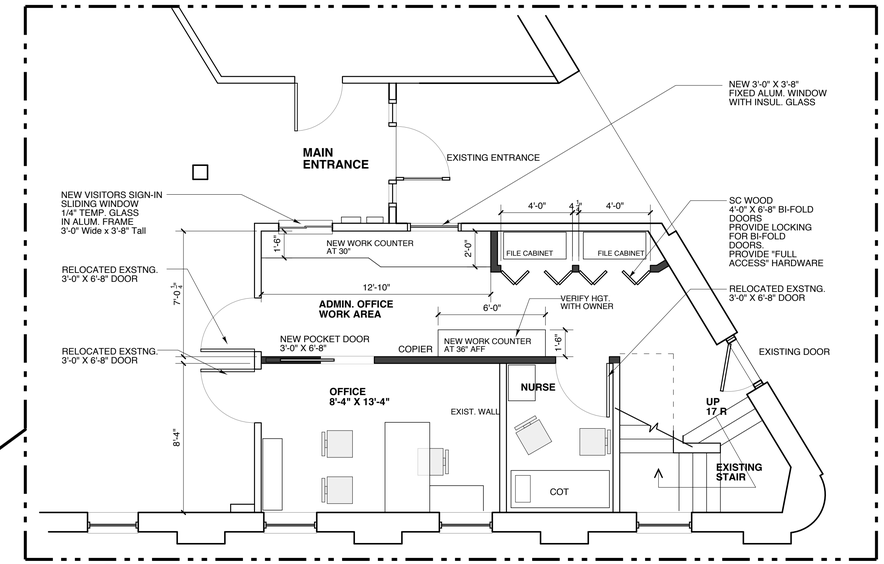

3 **PROPOSED ALTERATIONS TO ADMIN. OFFICES (First Floor)**

SCALE: 1/4" = 1'-0"

LEGEND

Smoke Partition	EGRESS PATH
One Hour Rated Wall	14' DISTANCES TO EXIT
New Walls	EXIT SIGNS
Existing Walls	EMERGENCY LIGHTS
	EXIT/EMERGENCY COMBINATION LIGHTS

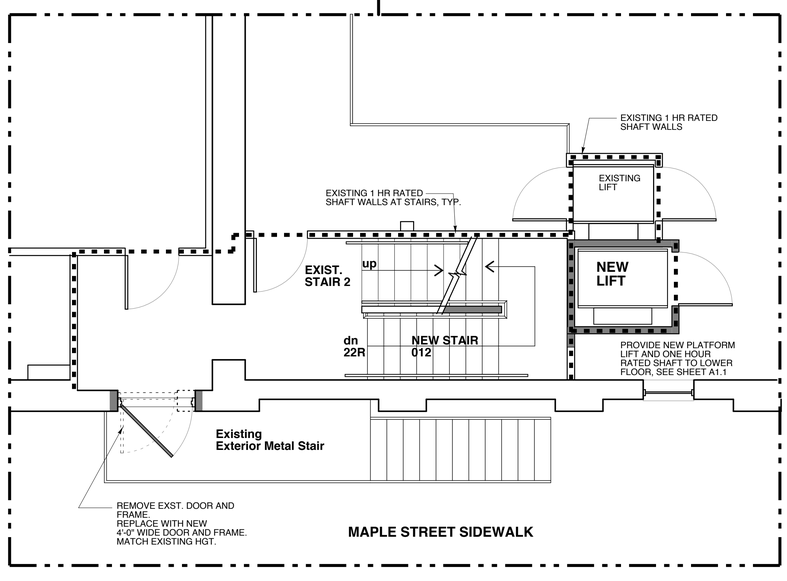

2 **PROPOSED ALTERATIONS TO STAIR (First Floor)**

SCALE: 1/4" = 1'-0"

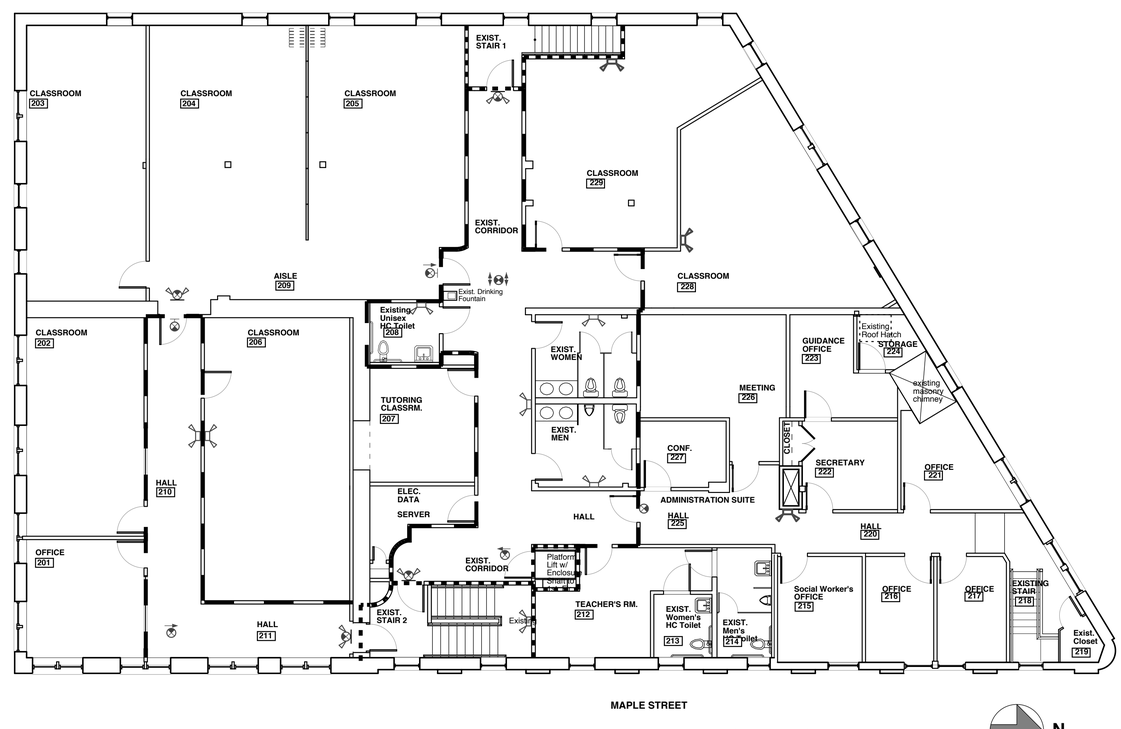

4 **SECOND FLOOR PLAN**

SCALE: 1/8" = 1'-0"

NO WORK THIS FLOOR FOR REFERENCE ONLY

8 0 4 8 16

Scale: 1 inch = 8 feet

N

Plan North

Copyright 2014 Richard I Renner Architects

RRA
Richard Renner I Architects
Sherborn, MA
508.651.2385
Portland, ME
207.773.9699

REGISTERED ARCHITECT RICHARD K. RENNER No. 1066 STATE OF MAINE

REVISED 06-16-14

Baxter Academy 54 York Street

LOWER FLOOR INTERIOR UPFIT

Portland, Maine

Existing Floor Plans & First Floor Renovation

Drawn by: RRA | File Name: | Project No. 2012.10.03
Scale: As Shown | Revised: 06-16-14
Date: 04-03-14

Baxter Academy Lower Flr. Upfit

G1.2