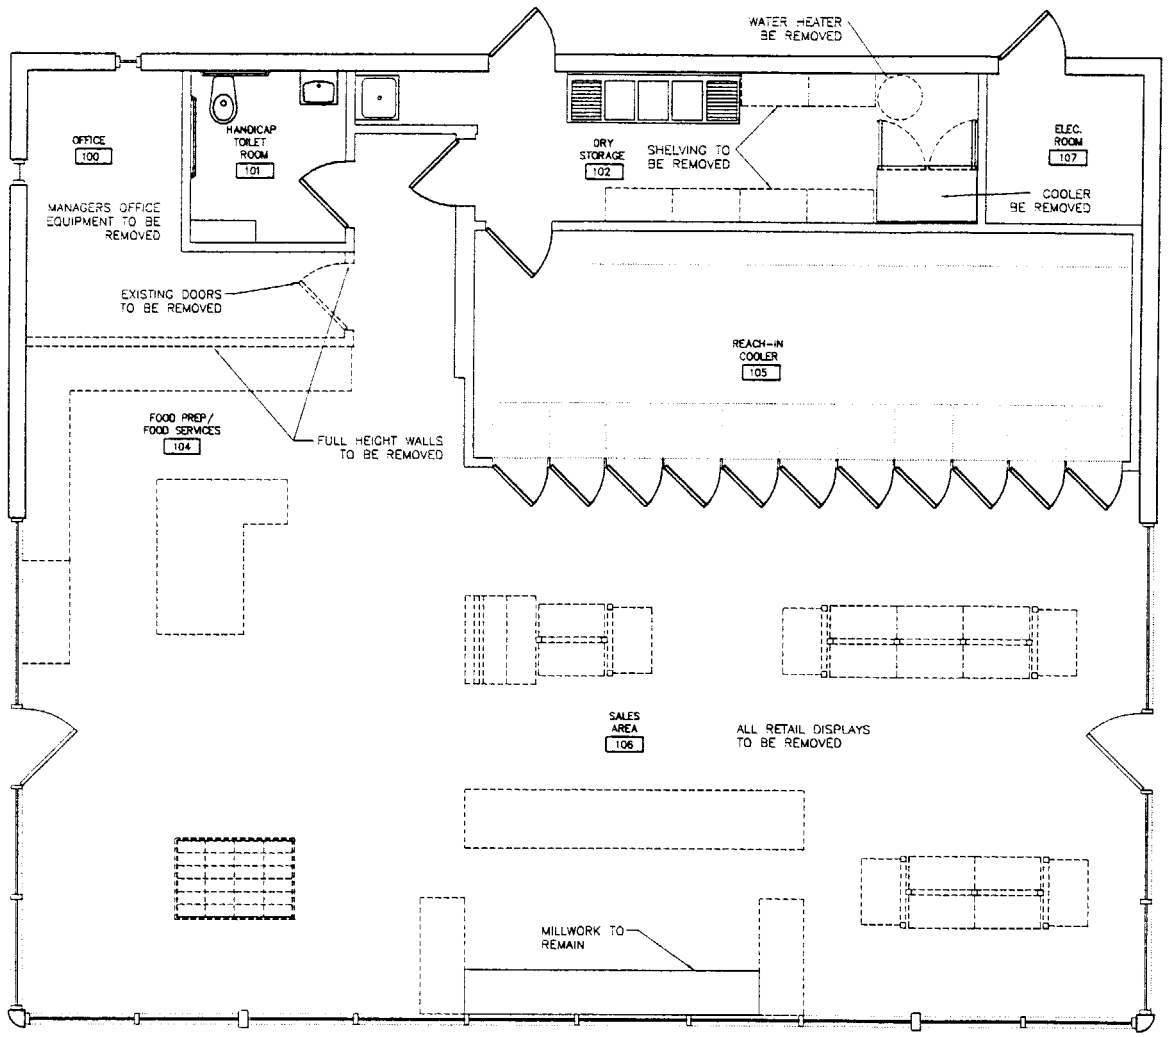

NOTES:

1. THE STORE WILL REMAIN OPERATIONAL THROUGHOUT THE ENTIRE CONSTRUCTION PERIOD. MAINTAIN REQUIRED MEANS OF EGRESS DURING CONSTRUCTION. PROVIDE TEMPORARY DUST PARTITIONS, ELECTRICAL AND PLUMBING AS REQUIRED BY IRVING OIL.
2. REPLACE ALL CONCRETE REMOVED FOR THE INSTALLATION OR REMOVAL OF PLUMBING AND ELECTRICAL UTILITIES.
3. PROVIDE TEMPORARY STORAGE TRAILER FOR STORE STORAGE DURING CONSTRUCTION.
4. LIGHTS IN RETAIL AREA AND MANAGER'S OFFICE TO BE REMOVED. SEE REFLECTED CEILING PLAN FOR NEW LIGHTING.

☐ SUPERSEDES ALL PREVIOUS ISSUES
☐ APPROVED FOR CONSTRUCTION
☐ PRELIMINARY-NOT FOR CONSTRUCTIOI
☐ ISSUED TO: _____

BY _____ DATE _____

CONST. North

DRAWING	TITLE	DRAWING	TITLE

REFERENCE DRAWINGS

REV	DATE	BY	REVISION

REVISIONS

AMES A/E
ARCHITECTS & ENGINEERS
Bangor Office
115 Main St. PO Box 2610
Bangor, ME. 04402-2610
T: 207-947-0153
Portsmouth Office
400 The Hill, Suite 2
Portsmouth, NH 03810
T: 603-427-5400

IRVING

DRAWN BY:	DESIGNED BY:
SCALE: 1/4"=1'-0"	APPROVED BY:
DATE: 5/02/05	PROPERTY NO.:
CAD FILE: 0502102A01.dwg	
PLOTTED: May 03,2005	

IRVING OIL

PROJECT:

PORTLAND, ME
COMMERCIAL STREET

DEMOLITION PLAN

DRAWING NO:	REVISION:
A1	A

-

COMPANY SUPERVISOR AND CONTRACTOR TO VERIFY ALL MEASUREMENTS ON WORK OR AT SITE. THIS DRAWING IS THE PROPERTY OF IRVING OIL LTD. AND SHALL BE RETURNED ON COMPLETION OF WORK.

AMES A/E PROJECT NO. 04001.00

May 03,2005 7:18AM
\Documents and Settings\Jamie\Local Settings\Temp\BGPlotL_3144\0502102A01.dwg

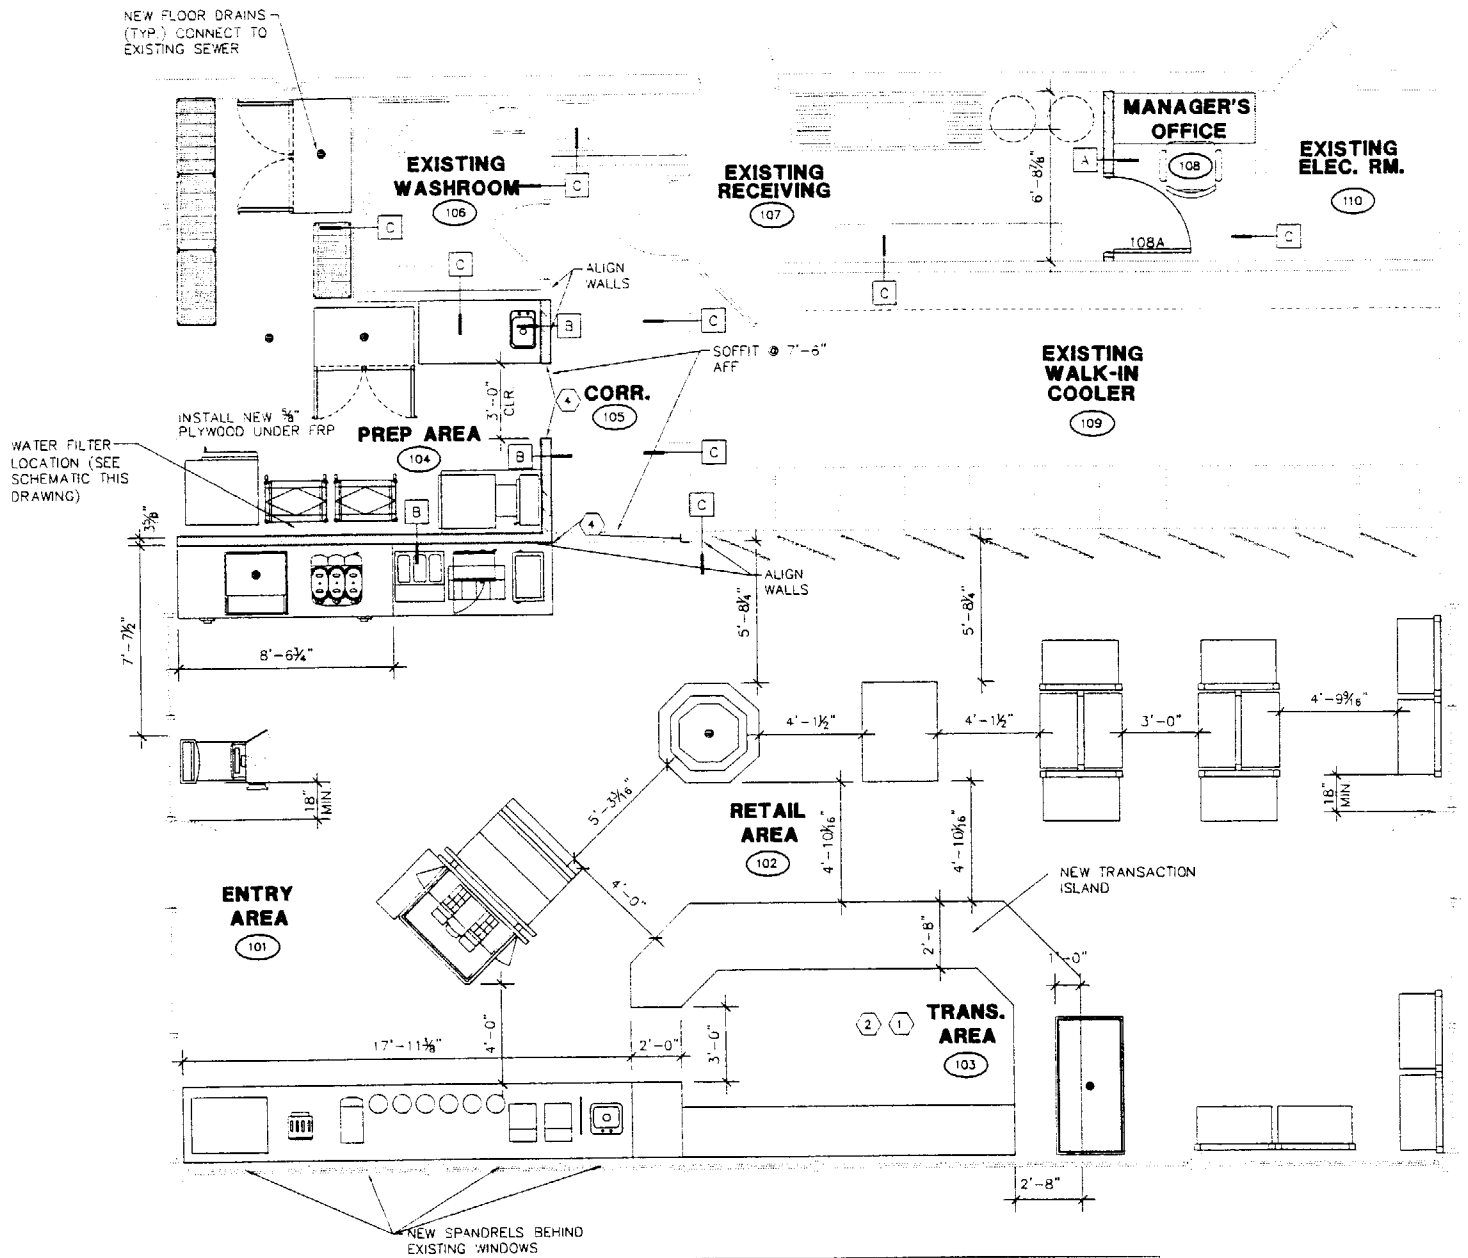

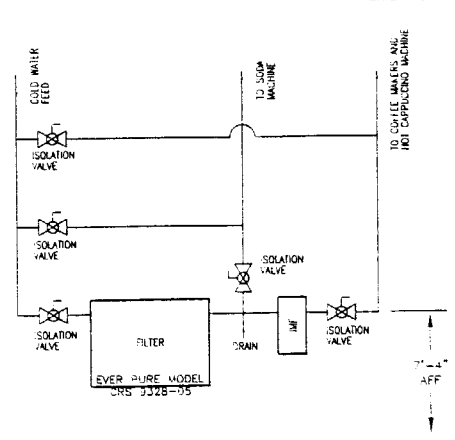

WATER FILTER PLUMBING SCHEMATIC
SCALE: N.T.S.

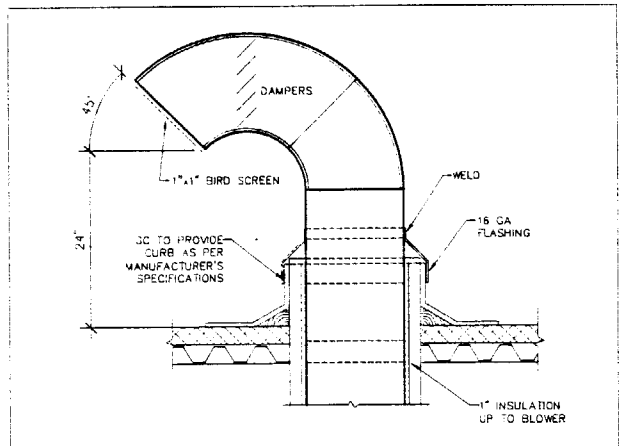

GOOSENECK DETAIL
SCALE: N.T.S.

REFERENCE NOTES:

1. FLOOR MOUNTED SAFE TO BE INSTALLED AND ANCHORED TO SLAB BY CONTRACTOR. CONTRACTOR TO ROUGH IN FOR SAFE ALARM.
2. GENERAL CONTRACTOR TO COORDINATE LOCATION OF CONDUIT FOR UNDER COUNTER ELECT. WIRING TROUGHS. SEE ELECTRICAL DRAWINGS.
3. NOT USED
4. 48" HIGH CORNER GUARDS. STAINLESS STEEL 1 1/2" WIDE

INTERIOR WALL PARTITION TYPES

WALL TAG	DESCRIPTION	DESIGN NO. UL RATING	DETAIL
A	INTERIOR WALL NON-RATED		3 5/8" STEEL STUDS @16" O.C. TO +7" ABOVE DROP CEILING; 5/8" GWB BOTH SIDES; HORIZONTAL STUD BRACING @ 4' MAX. (TYP.)
B	INTERIOR WALL		3 5/8" STEEL STUDS @16" O.C. W/5 TRUSS; 5/8" GWB ONE SIDE; 5/8" PLYWOOD ONE SIDE; HORIZONTAL STUD BRACING @ 4' MAX. (TYP.)
C	INTERIOR WALL		EXISTING

NOTE: SEE ROOM FINISH SCHEDULE FOR WALL FINISHES.

NOTE: ROOM 108 TO HAVE 3" SOUND BATTS ON DROPPED CEILING & IN STUD WALLS

GENERAL NOTES:

1. MECHANICAL CONTRACTOR IS RESPONSIBLE FOR RELOCATING DIFFUSERS AND DUCTWORK. ALL WORK SHALL FOLLOW ASHRAE 62-2001, ASHRAE 90.1-2001 AND THE INTERNATIONAL MECHANICAL CODE, 2003 EDITION. DUCTWORK SHALL BE REDIRECTED PER SMACNA 2000. DIFFUSERS SHALL BE LOCATED SO THAT AIR IS NOT DIRECTED AT OPEN-AIR REFRIGERATION EQUIPMENT (OCTAGON SANDWICH UNIT). PROVIDE AN EXHAUST FAN PER GOOSENECK DETAIL OVER THE ELECTRIC OVEN THAT IS VENTED THROUGH THE EXISTING ROOF.
2. PLUMBING CONTRACTOR IS RESPONSIBLE FOR ALL HOT AND COLD WATER AND SEWER PIPING, AND CONNECTING TO EXISTING SYSTEMS. ALL WORK SHALL BE IN ACCORDANCE WITH ASPE AND MAINE STATE PLUMBING RULES CHAPTER 238.
3. ELECTRICAL CONTRACTOR IS RESPONSIBLE FOR ALL WIRING AND SECURITY SYSTEMS. ELECTRICAL REQUIREMENTS FOR EQUIPMENT IS PROVIDED ON THE EQUIPMENT SCHEDULE. NEW LIGHTING FIXTURES ARE IDENTIFIED ON THE REFLECTED CEILING PLAN. ALL ELECTRICAL WORK SHALL FOLLOW THE NATIONAL ELECTRIC CODE, 1999 EDITION, AS AMENDED BY SECTION 6 , ART 111

- ☐ SUPERSEDES ALL PREVIOUS ISSUES
- ☐ APPROVED FOR CONSTRUCTION
- ☐ PRELIMINARY-NOT FOR CONSTRUCTION
- ☐ ISSUED TO: _____

BY _____ DATE _____

CONST. North

DRAWING	TITLE	DRAWING	TITLE

REFERENCE DRAWINGS

REV	DATE	BY	REVISION

REVISIONS

AMES A/E
ARCHITECTS & ENGINEERS
Bangor Office
115 Main St. PO Box 2610
Bangor, ME. 04402-2610
T: 207-947-0153
Portsmouth Office
400 The Hill, Suite 2
Portsmouth, NH. 03810
T: 603-427-5400

IRVING

DRAWN BY:	DESIGNED BY:
SCALE: 1/4"=1'-0"	APPROVED BY:
DATE: 5/02/05	PROPERTY NO.:
CAD FILE: 0502102A02.dwg	
PLOTTED: May 03,2005	

IRVING OIL

PROJECT:
PORTLAND, ME
COMMERCIAL STREET

SHEET TITLE:
FLOOR PLAN

PROJECT:	DRAWING NO:	REVISION:
	A2	A

COMPANY SUPERVISOR AND CONTRACTOR TO VERIFY ALL MEASUREMENTS ON WORK OR AT SITE. THIS DRAWING IS THE PROPERTY OF IRVING OIL LTD. AND SHALL BE RETURNED ON COMPLETION OF WORK.

AMES A/E PROJECT NO 05021-01

May 03,2005 - 8:39AM
P:\05021-01 IOC Portland ME - Commercial Street\T. Drawings\0502102A02.dwg