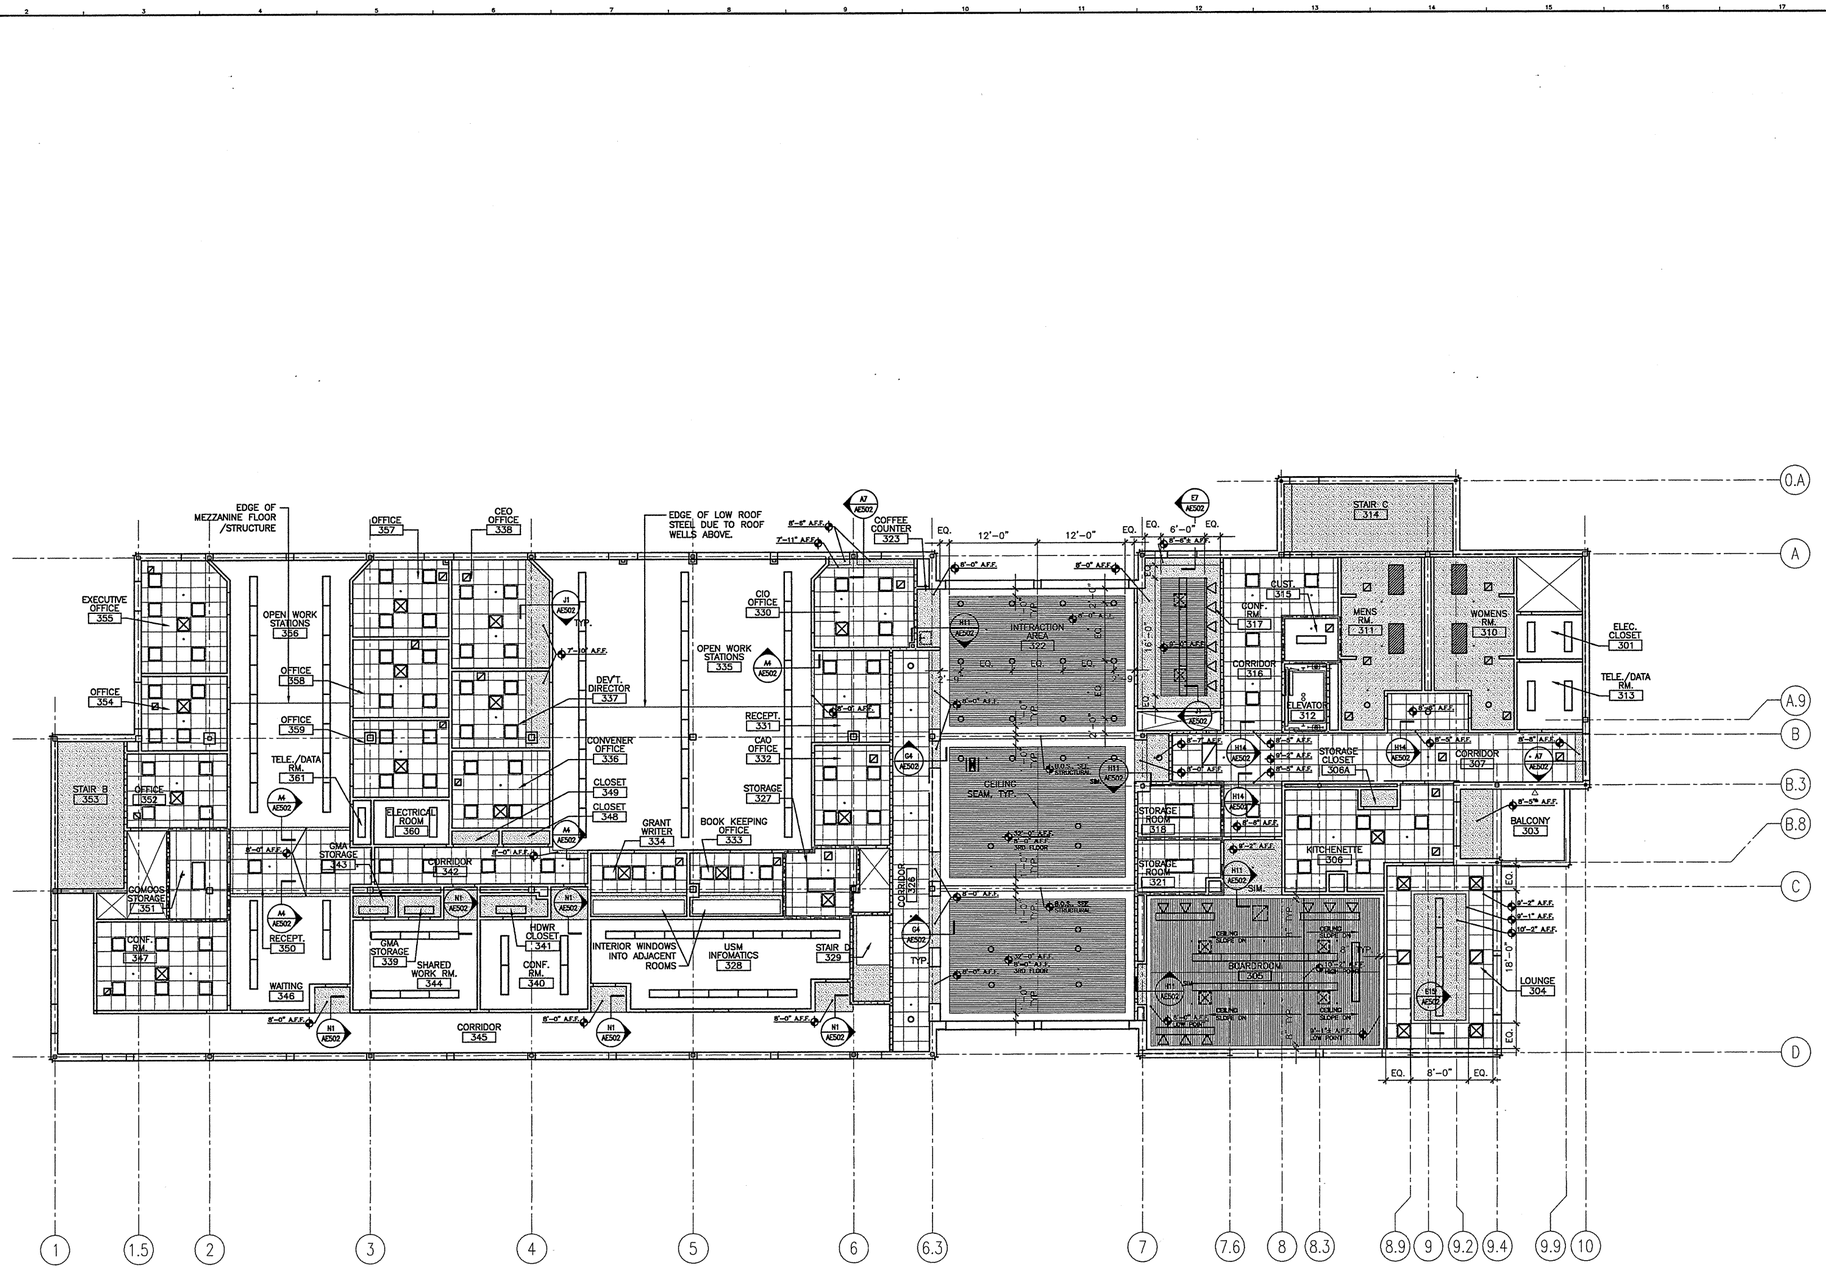

REFLECTED CEILING NOTES

1. FIRE SPRINKLERS SHALL BE LOCATED IN ALIGNMENT WITH OTHER CEILING ITEMS, TYPICALLY.
2. FIRE SPRINKLERS SHALL BE CENTERED IN CEILING TILE SQUARES (2X2).
3. FIRE SPRINKLERS SHALL BE PLACED TO COORDINATE WITH LIGHT FIXTURE POSITIONS INDICATED.
4. FIRE SPRINKLERS ARE SHOWN FOR COORDINATION ONLY. ADDITIONAL SPRINKLERS MAY BE REQUIRED FOR CODE COMPLIANCE, AS DETERMINED BY THE FIRE PROTECTION DESIGNER. SPRINKLERS ARE NOT SHOWN IN ALL AREAS WHERE REQUIRED. FIRE PROTECTION CONTRACTOR SHALL BE RESPONSIBLE FOR PROVIDING A COMPLETE, CODE COMPLIANT SYSTEM, INCLUDING HEADS NOT INDICATED IN THIS DRAWING. RE: MECH.
5. ALIGN CEILING ITEMS AS SHOWN, WITH COMMON CENTERLINES, TYPICALLY. CENTER ITEMS IN CEILINGS, OR IN AREAS UNLESS INDICATED OTHERWISE.
6. REFER TO ROOM FINISH SCHEDULE FOR CEILING HEIGHTS AND CEILING FINISHES TO BE PROVIDED.
7. EXCEPT WHERE INDICATED, CENTER CEILING GRIDS IN ROOMS. USE HALF TILES OR GREATER @ PERIMETERS AS POSSIBLE.
8. CEILING HEIGHT IS AS SCHEDULED ON AE601 TYPICAL.

KEYED NOTES:

(1) BREAK IN CEILING GRID. ALIGN INDEPENDENT GRID WITH CENTER OF WALL.

SYMBOL LEGEND

- 2x2 SUSPENDED CEILING PANEL AND GRID ASSEMBLY.
- 2x4 SUSPENDED CEILING PANEL AND GRID ASSEMBLY.
- GWB CEILING.
- LINEAR METAL SUSPENDED CEILING
- OPEN CELL CEILING
- 2x2 LAY-IN LIGHT FIXTURE.
- 2x4 LAY-IN LIGHT FIXTURE.
- 1x4 LIGHT FIXTURE.
- FLOURESCENT STRIP fIXTURE.
- DOWN LIGHT.
- CEILING MOUNTED EXIT LIGHT.
- RETURN AIR GRILLE.
- SUPPLY AIR GRILLE.
- EXHAUST AIR GRILLE.
- SPRINKLER HEAD.
- CEILING MOUNTED SPEAKER.
- (F) CEILING MOUNTED SMOKE DETECTOR.
- TRACK LIGHT FIXTURE.

REV.	DESCRIPTION	DATE
0	ISSUED FOR CONSTRUCTION	10-23-03

ISSUED FOR CONSTRUCTION
10-23-03

CURRENT ISSUE STATUS:

PROJECT NORTH

REGISTERED ARCHITECT PAUL S. STANIS 827 STATE OF MAINE

SMRT
ARCHITECTURE ENGINEERING PLANNING
SMRT
144 Fore Street/P.O. Box 618
Portland, Maine 04104
tel. (207) 772-3846
fax. (207) 772-1070

PROJECT:
THE GULF OF MAINE RESEARCH INSTITUTE
PORTLAND, MAINE

SHEET TITLE:
THIRD FLOOR REFLECTED CEILING PLAN

SCALE:	1/8" = 1'-0"	DATE:	10-23-03
PROJECT MANAGER:	DRL	GRAPHIC SCALE:	0" 1"
JOB CAP/DRAWN:	SDL/SDL		
A/E OF RECORD:	PSS	SHEET No.	AE113
SMRT CAD FILE:	AE113-03034		
PROJECT No.	03034		

© COPYRIGHT 2003 SMRT INC.

A1 THIRD FLOOR REFLECTED CEILING PLAN
1/8" = 1'-0"