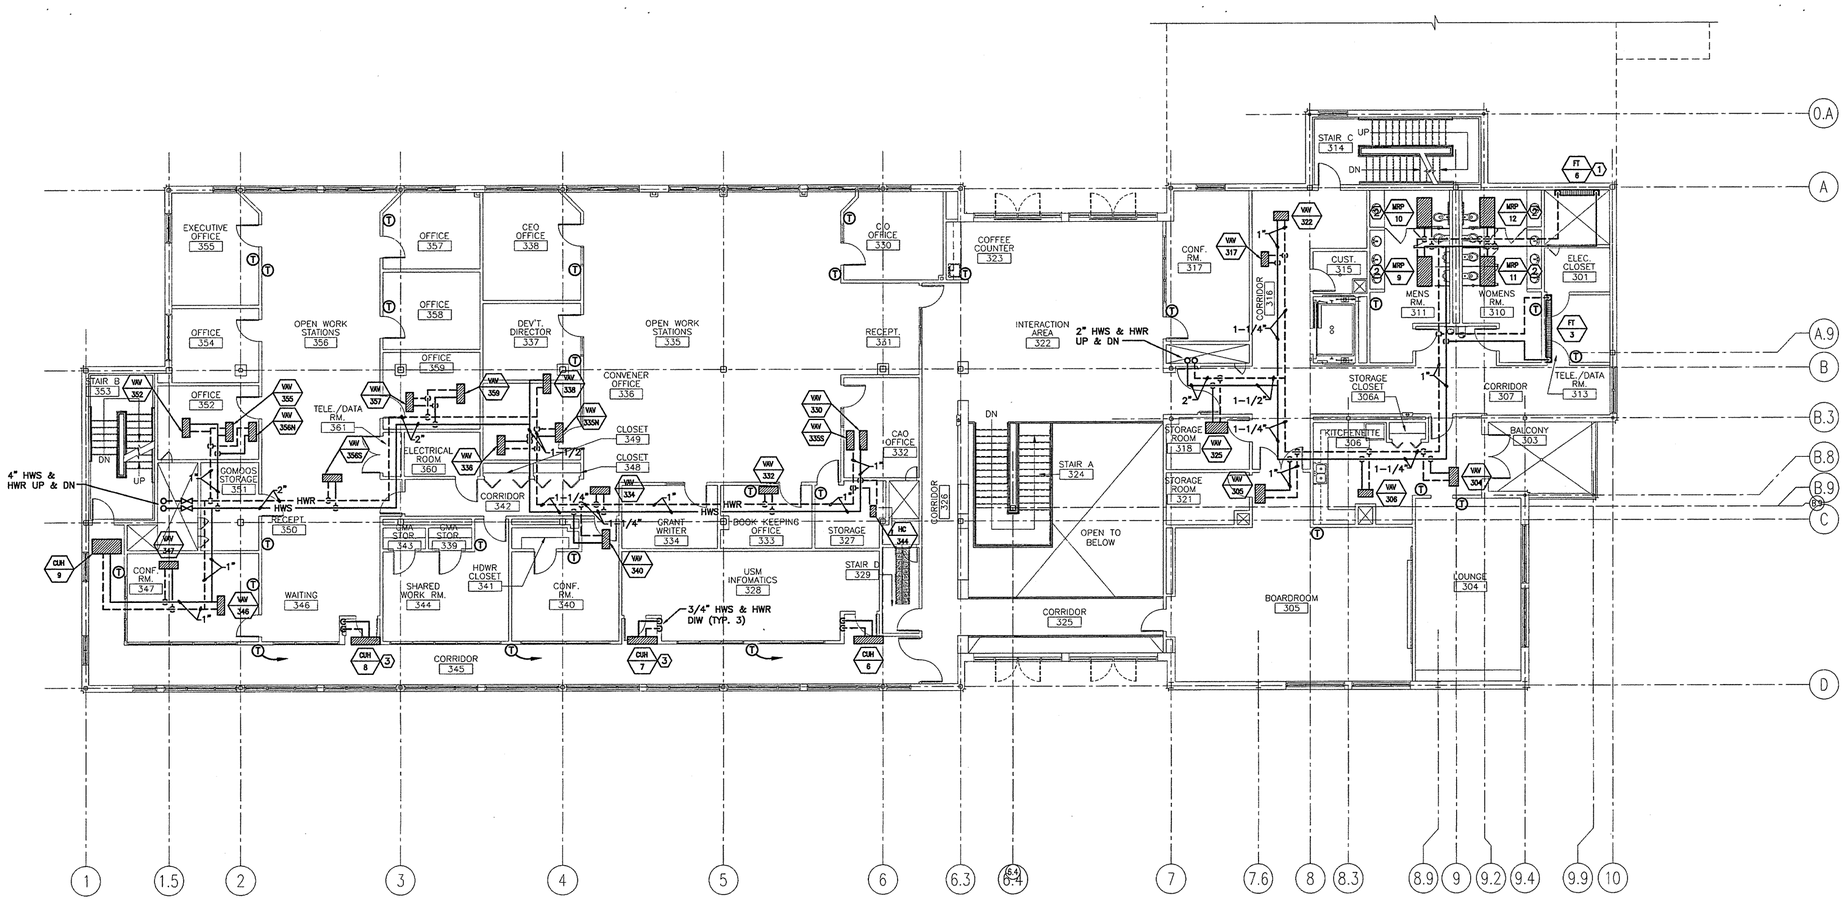

NOTE:

1. SEE SHEET M-001 FOR LEGEND AND ABBREVIATIONS.
2. UNLESS OTHERWISE NOTED PIPING IS 3/4" IPS.

KEYED NOTE:

1. – NON-ELECTRIC THERMOSTATIC CONTROL VALVE.
2. REFER TO ARCH. PLAN FOR EXACT LOCATION.
3. CENTER CUH OVER DOOR OPENING.

REV.	DESCRIPTION	DATE
0	ISSUED FOR CONSTRUCTION	10-23-03

ISSUED FOR CONSTRUCTION 10-23-03

CURRENT ISSUE STATUS:

PROJECT NORTH

STATE OF MAINE DAVID L. REINSEMER 15251 REGISTERED PROFESSIONAL ENGINEER

SMRT

ARCHITECTURE ENGINEERING PLANNING

SMRT
144 Fore Street/P.O. Box 618
Portland, Maine 04104
tel. (207) 772-3846
fax. (207) 772-1070

PROJECT: THE GULF OF MAINE RESEARCH INSTITUTE
PORTLAND, MAINE

SHEET TITLE: THIRD FLOOR HVAC PIPING PLAN

SCALE:	1/8" = 1'-0"	DATE:	10-23-03
PROJECT MANAGER:	DRL	GRAPHIC SCALE:	0" 1"
JOB CAP/DRAWN:	SDL/CAH		
A/E OF RECORD:	DBR	SHEET No.	MP103
SMRT CAD FILE:	MP103-03034		
PROJECT No.	03034		

© COPYRIGHT 2003 SMRT INC.

A1 FLOOR PLAN

1/8" = 1'-0"